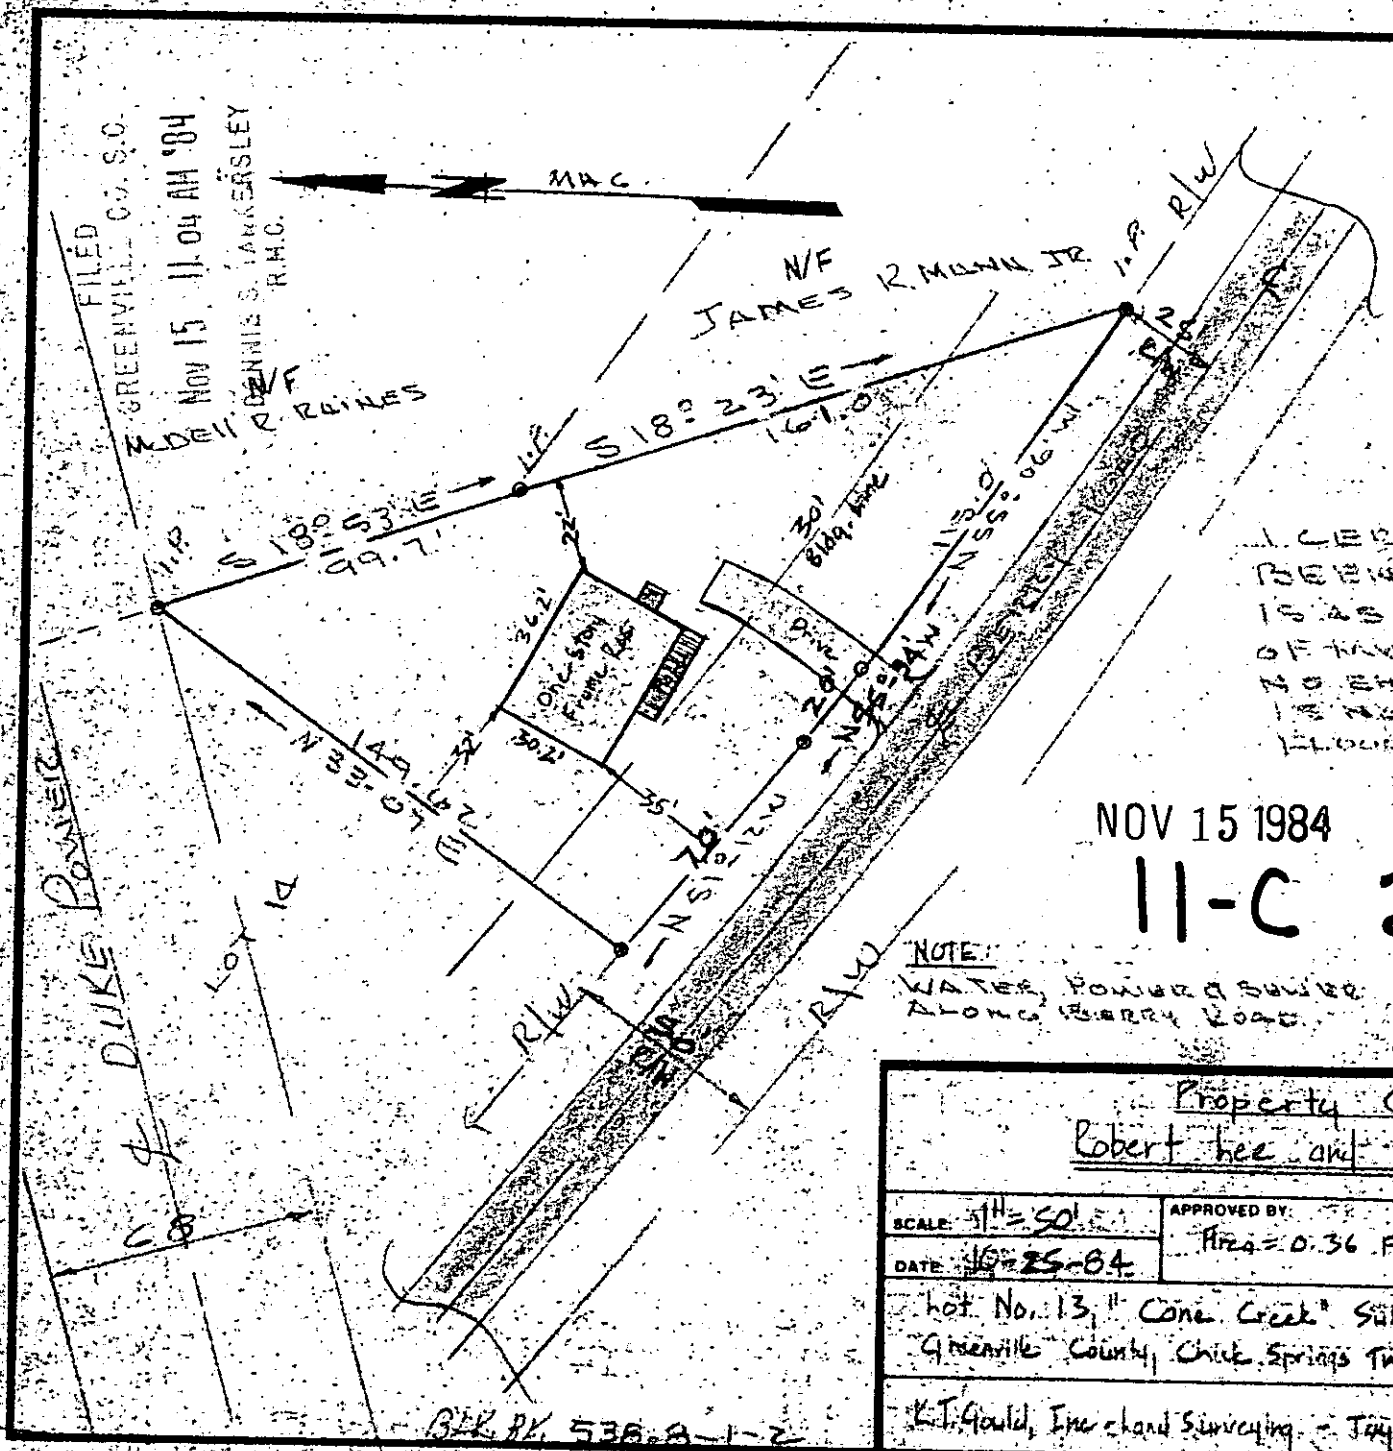

FILED
GREENVILLE CO. S.C.
NOV 15 11 04 AM '84
DENNIS S. TANKERSLEY
R.M.C.

I CERTIFY THIS LOT HAS BEEN RESURVEYED AND IS AS SHOWN TO THE BEST OF MY KNOWLEDGE. THERE IS NO ENCROACHMENT AND LOT IS NOT LOCATED IN A HAZARD FLOOD PLAIN.

Kermit T. Gould
S.C. Registered Land Surveyor

NOV 15 1984

11-C 24

14773

NOTE:
WATER, POWER & SEWER ALONG BERRY ROAD.

Property Of
Robert Lee and Jennifer J. Merz

SCALE: 1" = 50'	APPROVED BY: Area = 0.36 Acre	DRAWN BY: K.T.G.
DATE: 10-25-84		REVISED

Lot No. 13, "Cone Creek" Subdivision
Greenville County, Chick Springs Twp, Taylors, SC

K.T. Gould, Inc. Land Surveying - Taylors, South Carolina

DRAWING NUMBER 725

3.00 8 11801

MICROFILMED