MICROFILMED

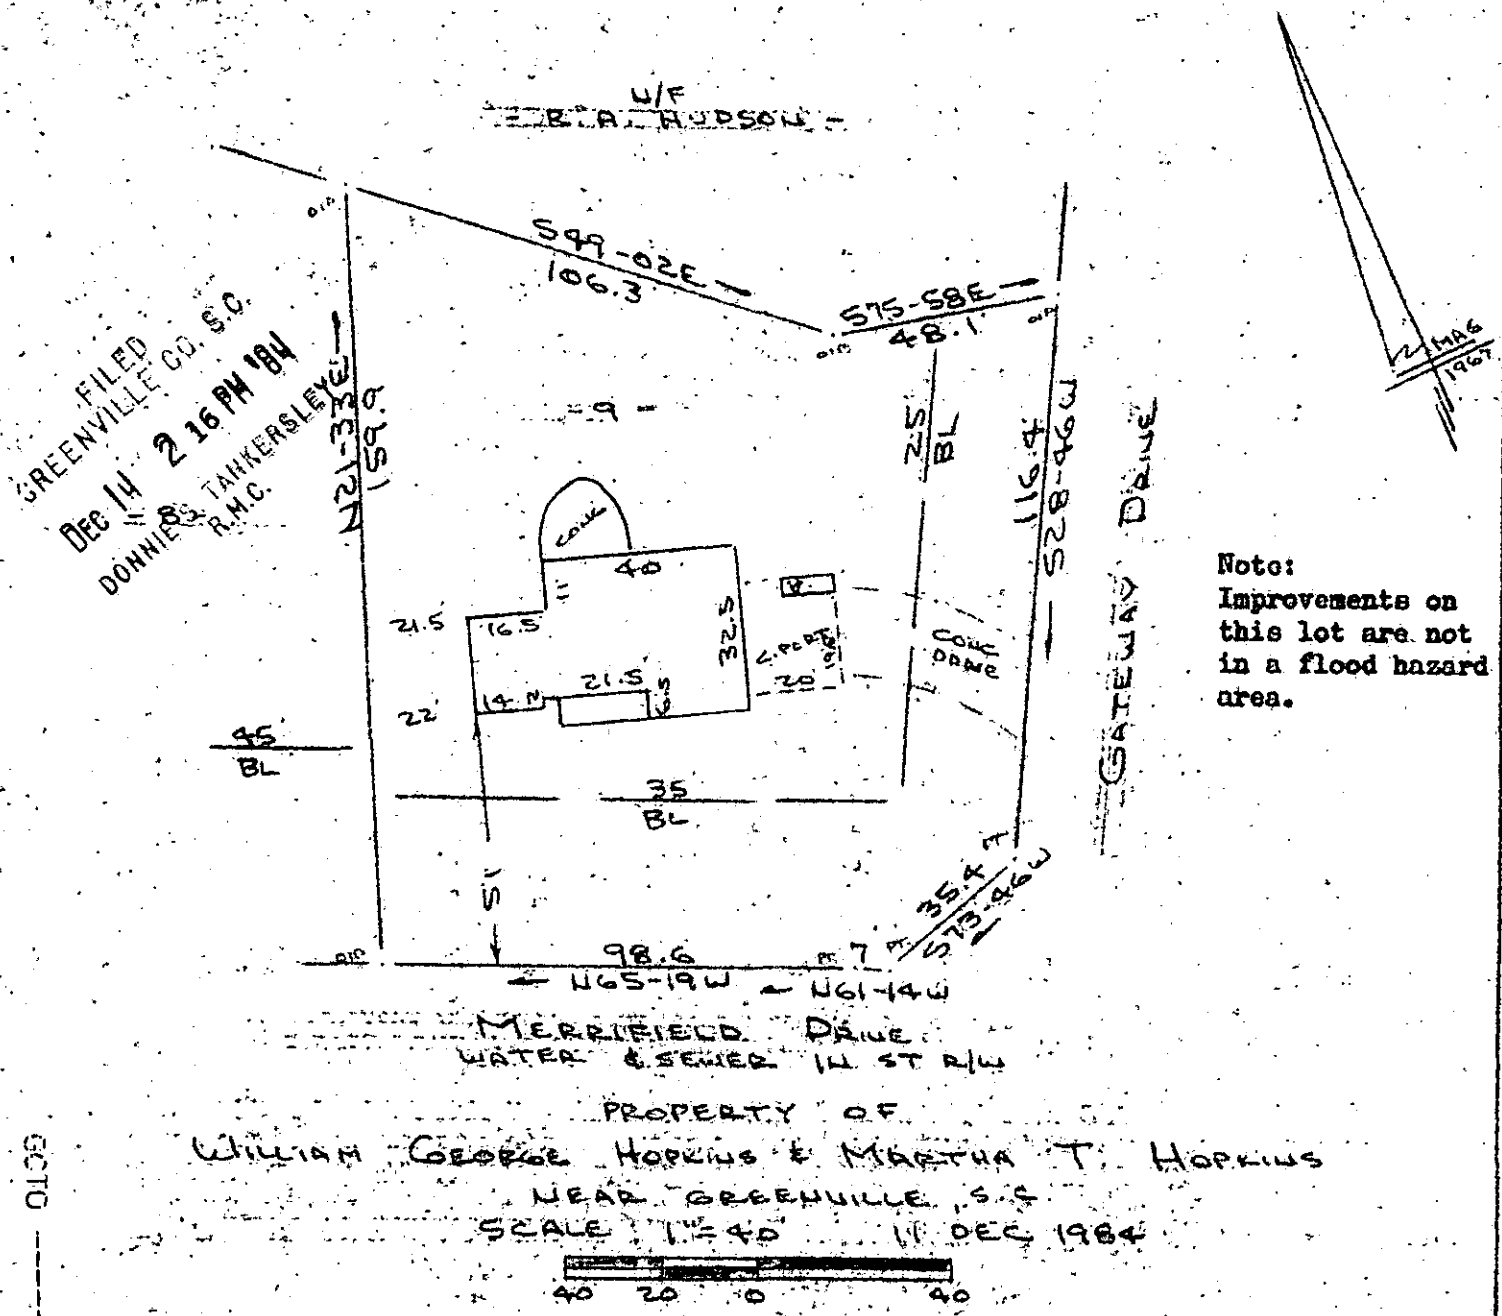

FILED
GREENVILLE CO. S.C.
DEC 14 2 16 PM '84
DONNIE S. TANKERSLEY
R.M.C.

Note:
Improvements on this lot are not in a flood hazard area.

This is to certify that on the 11th day of December, 1984, I surveyed the property shown on this plat, being known as lot 9 on plat of MERRIFIELD PARK and recorded in the RMC Office Greenville County, S. C., in Plat Book " 000 " at Page 177; and that the property lines, walls and buildings are as shown hereon, and that the walls and buildingslocated on said lot do not encroach or project on adjacent street or property, and that no adjacent walls or buildings encroach or project on said premises, and no power lines cross this property except as shown hereon.

11-D-48

DEC 14 1984

18011

R. B. Bruce

R. B. Bruce, RLS # 1952

CAROLINA SURVEYING CO.
112 Manly St.
Greenville, S. C.

Recordable Plat

GCTO ----- 1 DE14 84 061 3.00CD