MICROFILMED

Note: In accordance with Floodway - Flood Boundary and Floodway Map Panel 25 of 100 this lot is in a flood hazard area. Community Panel Number 450089 0025.

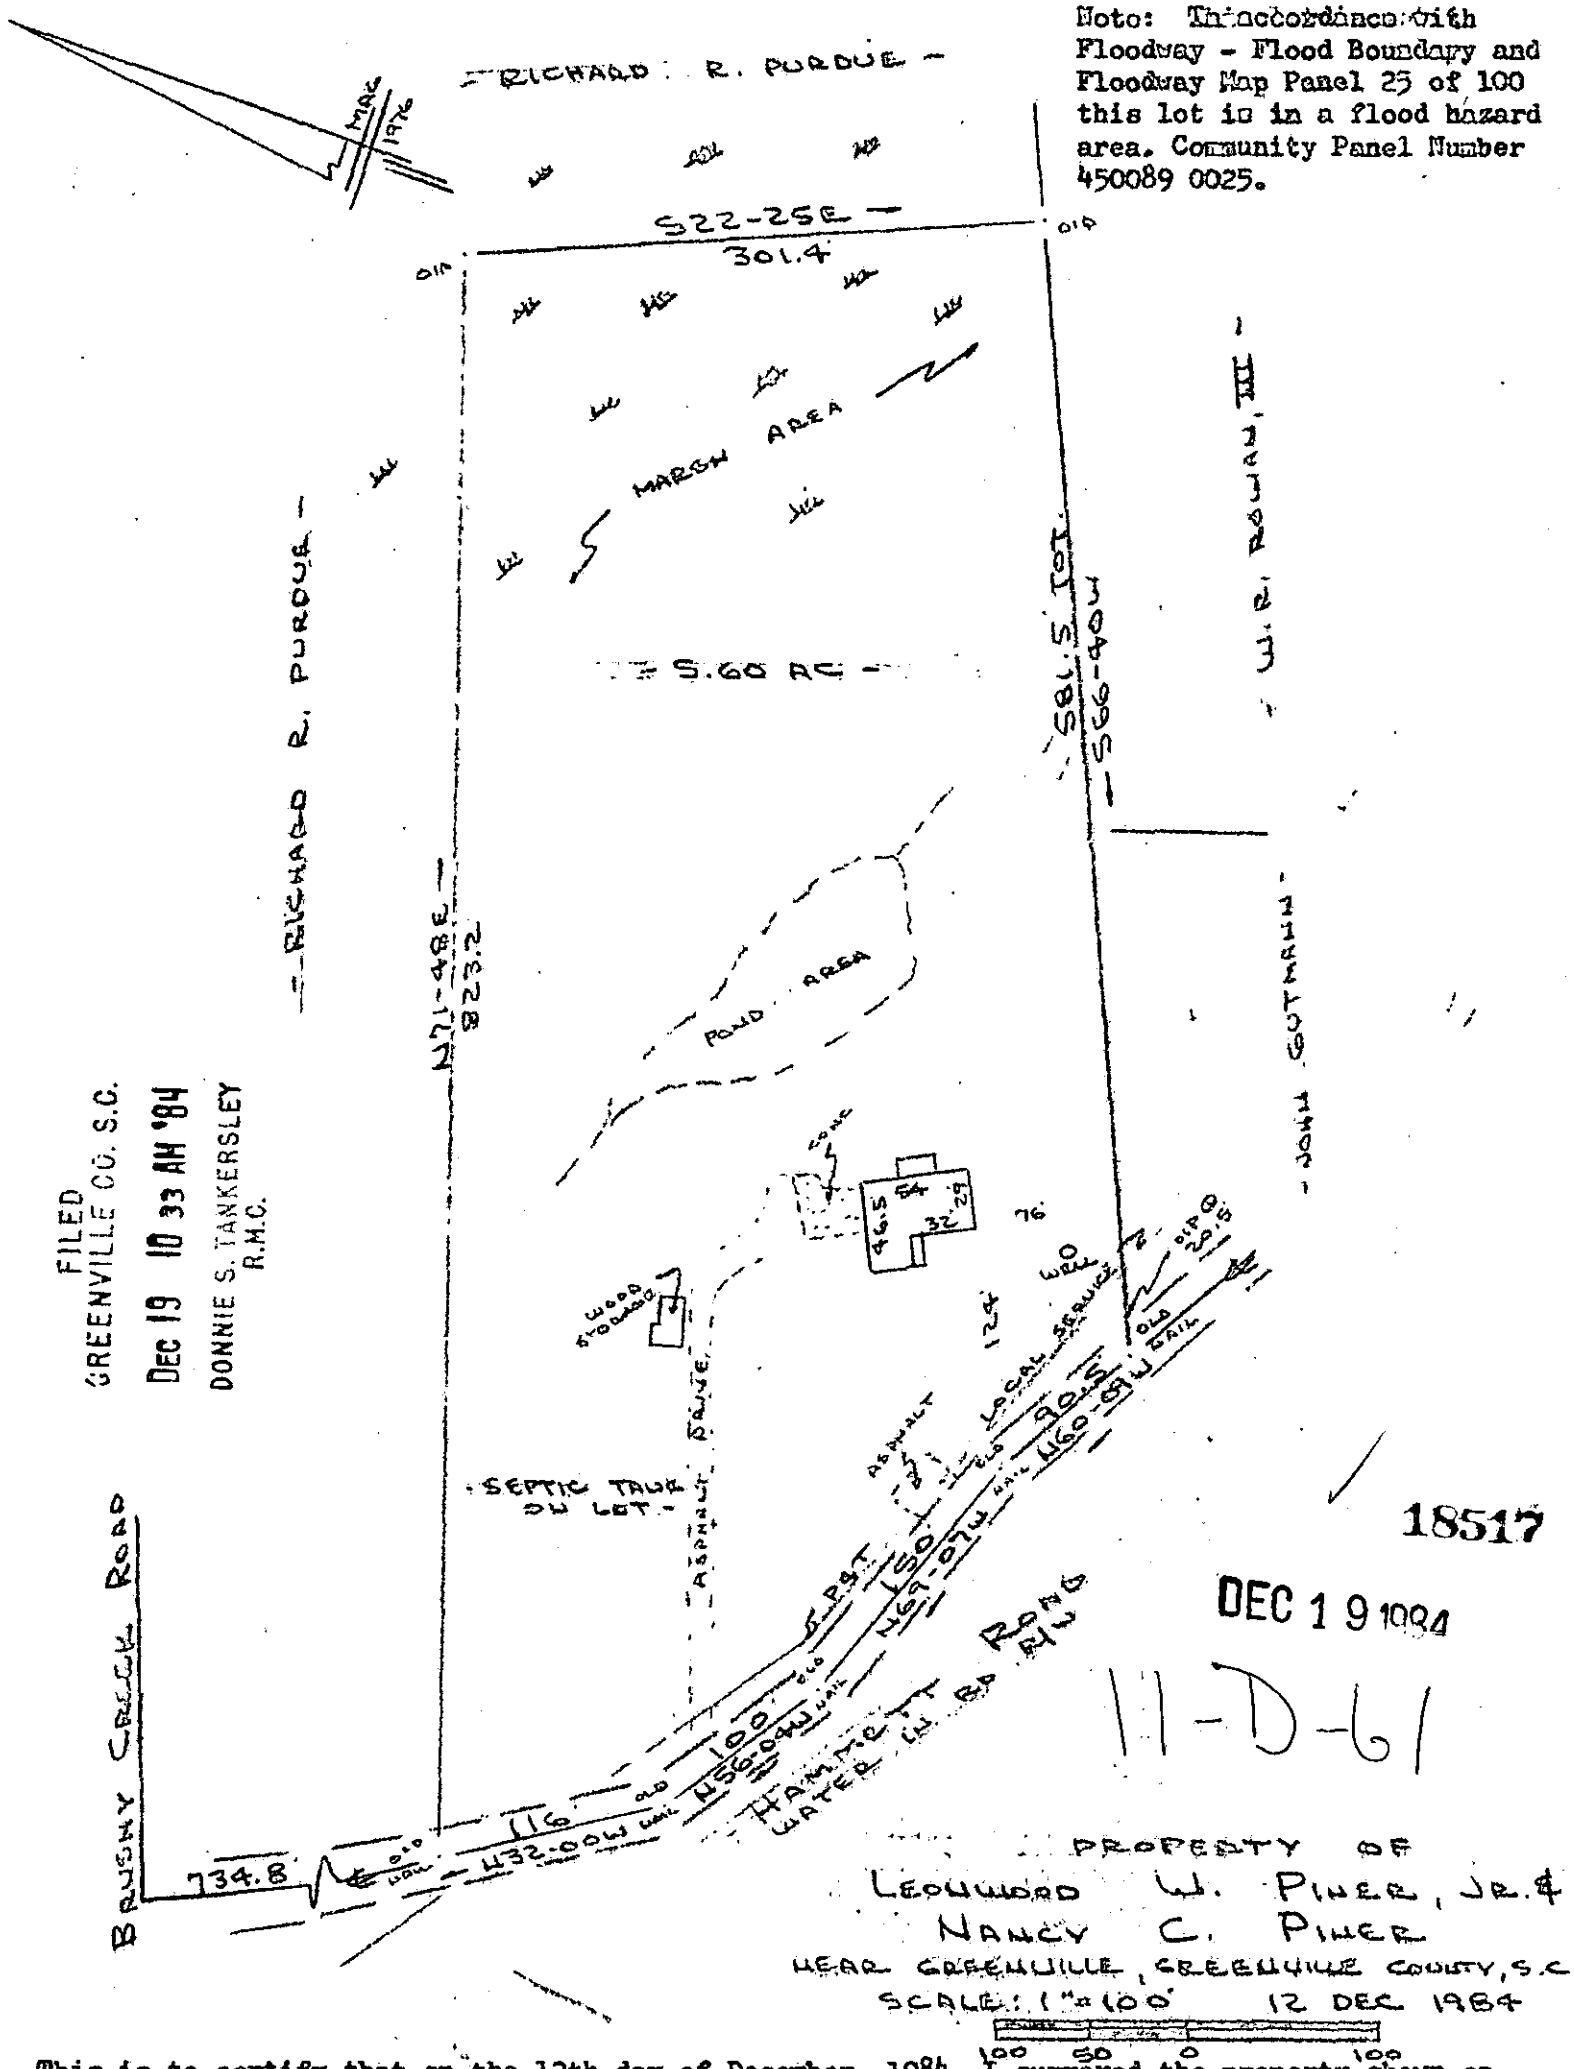

FILED
GREENVILLE CO. S.C.
DEC 19 10 33 AM '84
DONNIE S. TANKERSLEY
R.M.C.

This is to certify that on the 12th day of December, 1984, I surveyed the property shown on this plat, being known as 5.60 acres on plat of PROPERTY OF LEONWOOD W. PINER, JR. & NANCY C. PINER and recorded in the RMC Office Greenville County, S. C., in Plat Book at Page ; and that the property lines, walls and buildings are as shown hereon, and that the walls and buildings located on said lot do not encroach or project on adjacent street or property, and that no adjacent walls or buildings encroach or project on said premises, and no power lines cross this property except as shown hereon.

R. B. Bruce

R. B. Bruce, RLS # 1952

Recordable Plat

CAROLINA SURVEYING CO., 112 Manly St., Greenville, S. C.

3.00 B 1801

288/46

538.7-1-9.8