R-M

MICROFILMED

FILED
GREENVILLE CO. S.C.
DEC 31 12 21 PM '84
DONNIE S. TANKERSLEY
R.M.C.

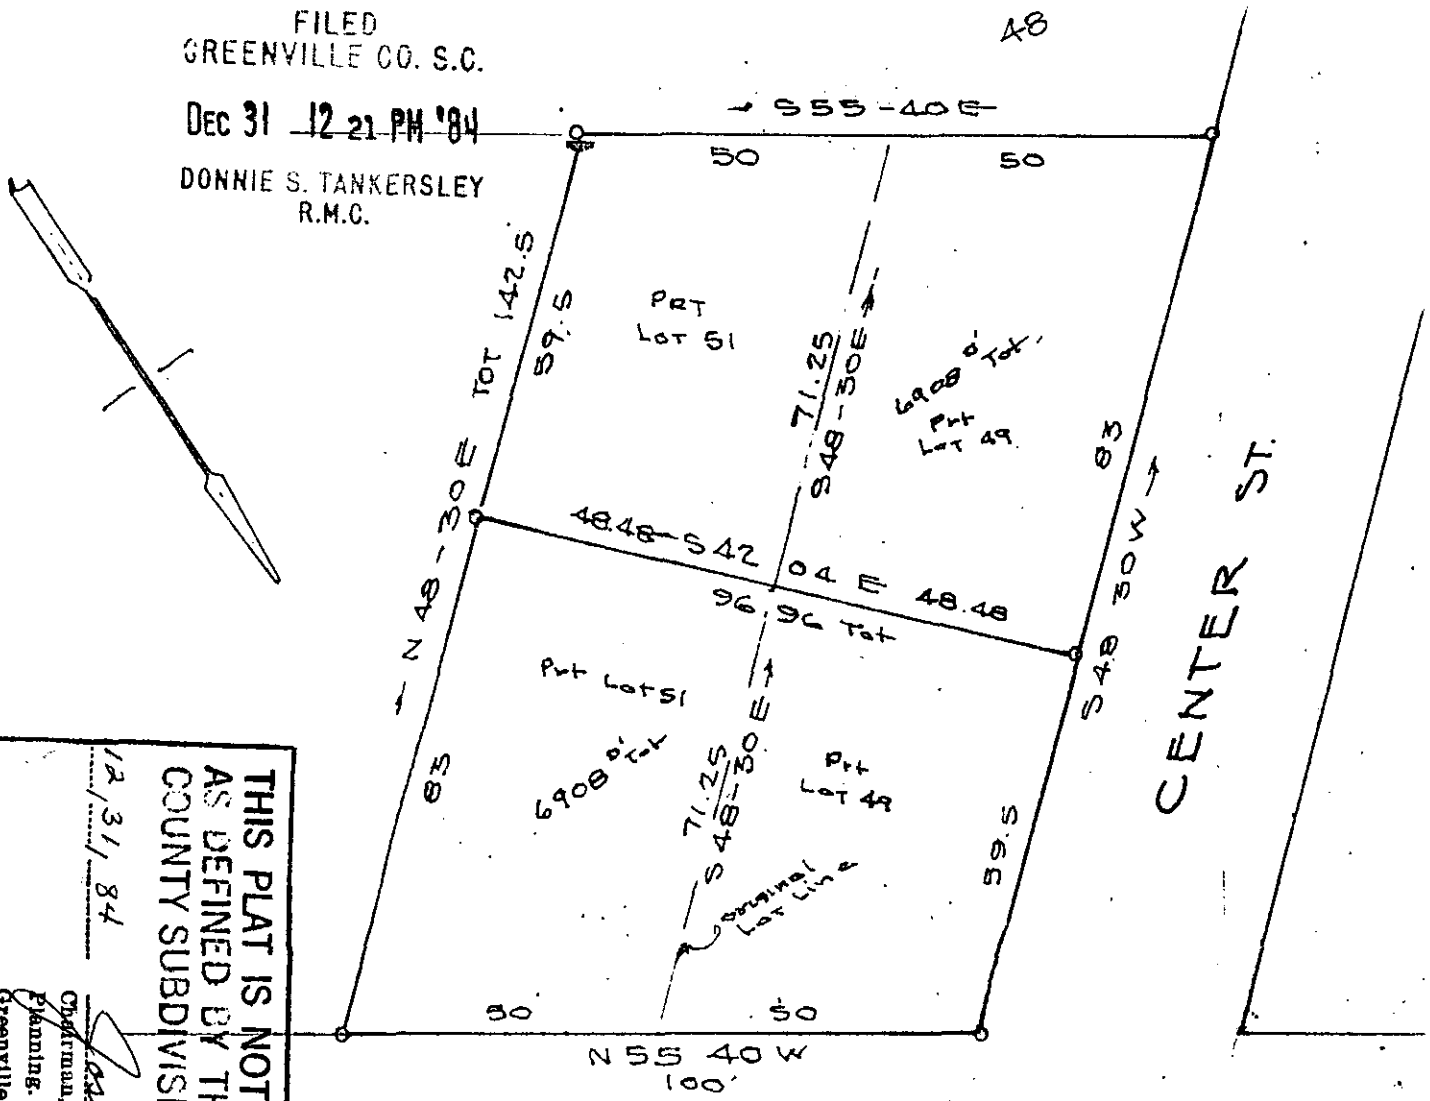

THIS PLAT IS NOT A SUBDIVISION AS DEFINED BY THE GREENVILLE COUNTY SUBDIVISION REGULATIONS.

12/31/84

Chairman, Secretary, or Director of Planning.
Greenville County Planning Commission

SOUTH CAROLINA
REGISTERED PROFFESSIONAL ENGINEER AND LAND SURVEYOR
1144
CLIFFORD C. JONES

PRORERTY OF
TIMOTHY B. CANNON
MYRA T. CANNON
GREENVILLE CO. S.C.

scale 1"=30', MAR 30, 1984

0 10 20 30 40 50 60

19514

11-D-95

3.00 3 31A01