MICROFILMED

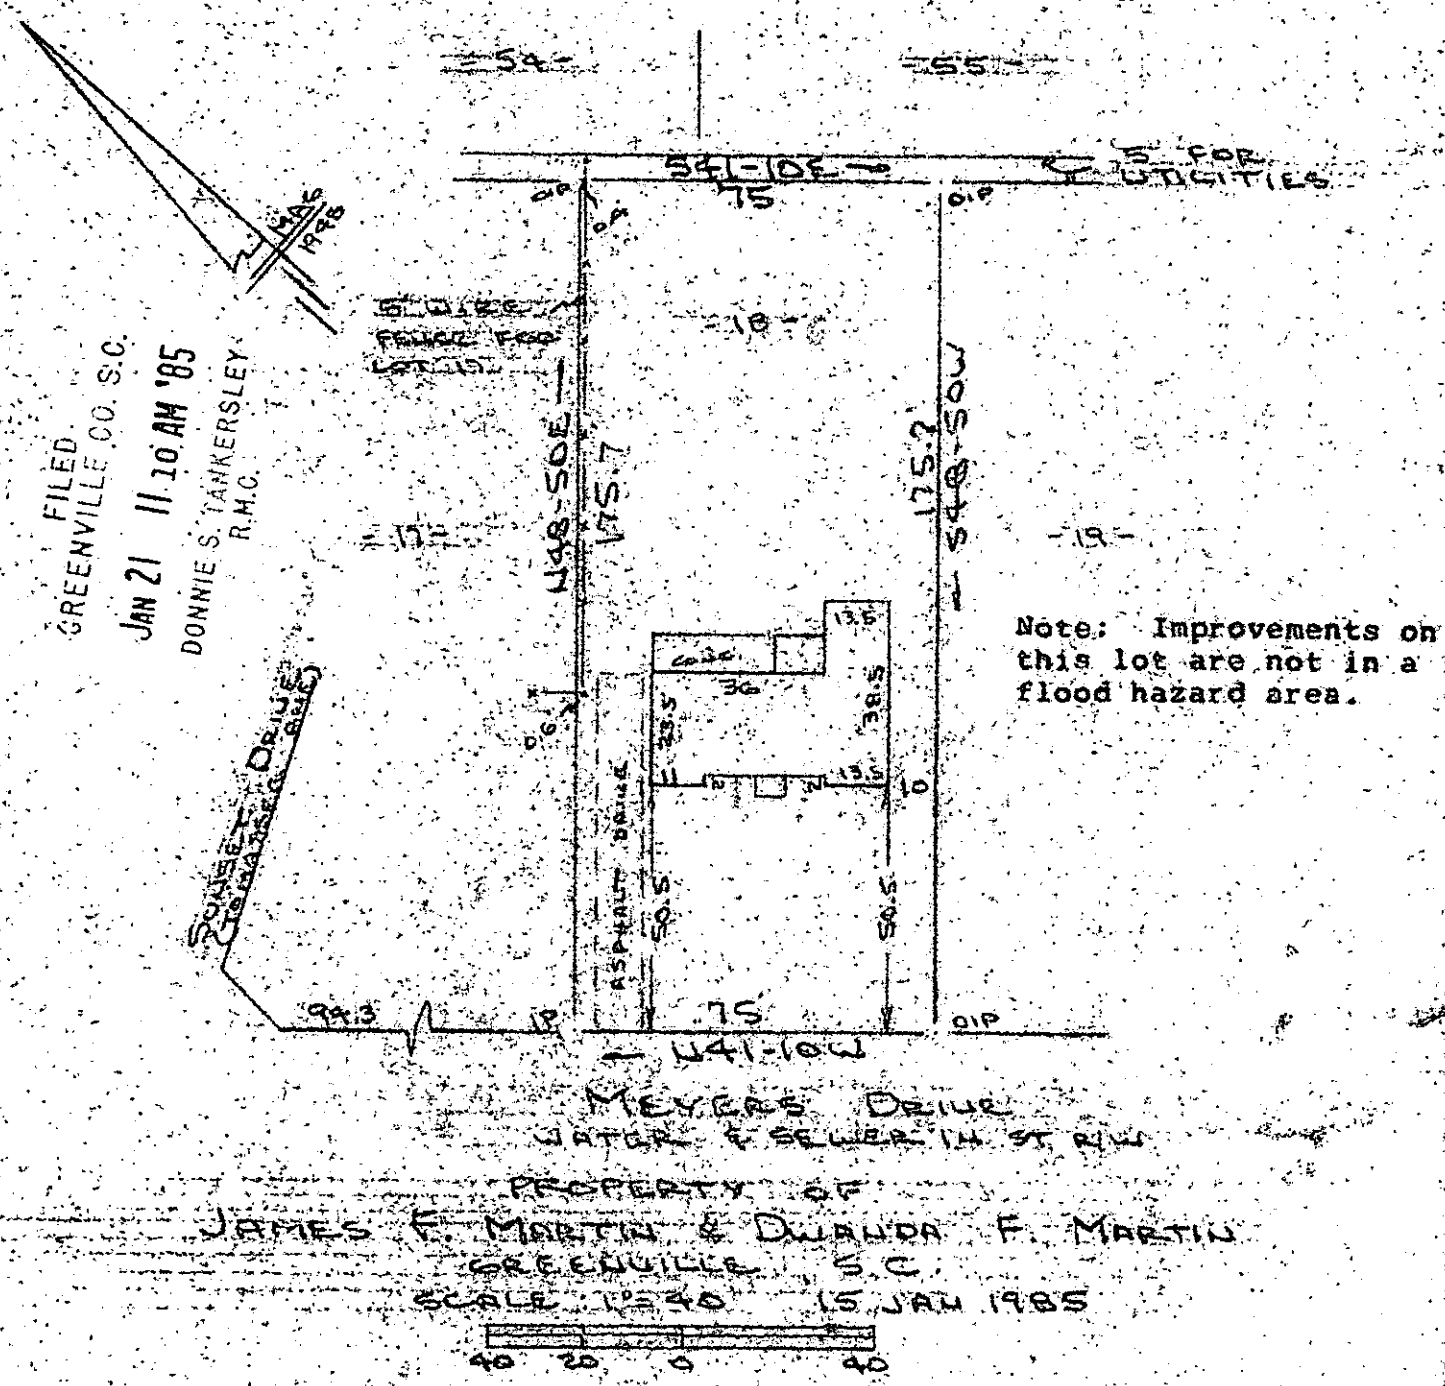

FILED
GREENVILLE CO. S.C.
JAN 21 11 10 AM '85
DONNIE S. TANKERSLEY
R.M.C.

Note: Improvements on this lot are not in a flood hazard area.

This is to certify that on the 15th day of January, 1985, I surveyed the property shown on this plat being known as lot 18 on plat of PLAT NO. 2 SUNSET HILLS and recorded in the RMC Office Greenville County, S.C., in Plat Book P Page 19; and that the property lines, walls and buildings are as shown hereon, and that the walls and buildings located on said lot do not encroach or project on adjacent street or property, and that no adjacent walls or buildings encroach or project on said premises, and no power lines cross this property except as shown hereon.

R. B. Bruce

R. B. Bruce, RLS # 1952

11-E-61 21554

Recordable Plat

CAROLINA SURVEYING CO.
112 Manly St.
Greenville, S. C.

SCTO ----- 1 JA21 85 .014 3.00CD

278/56 221-1-65