MICROFILMED

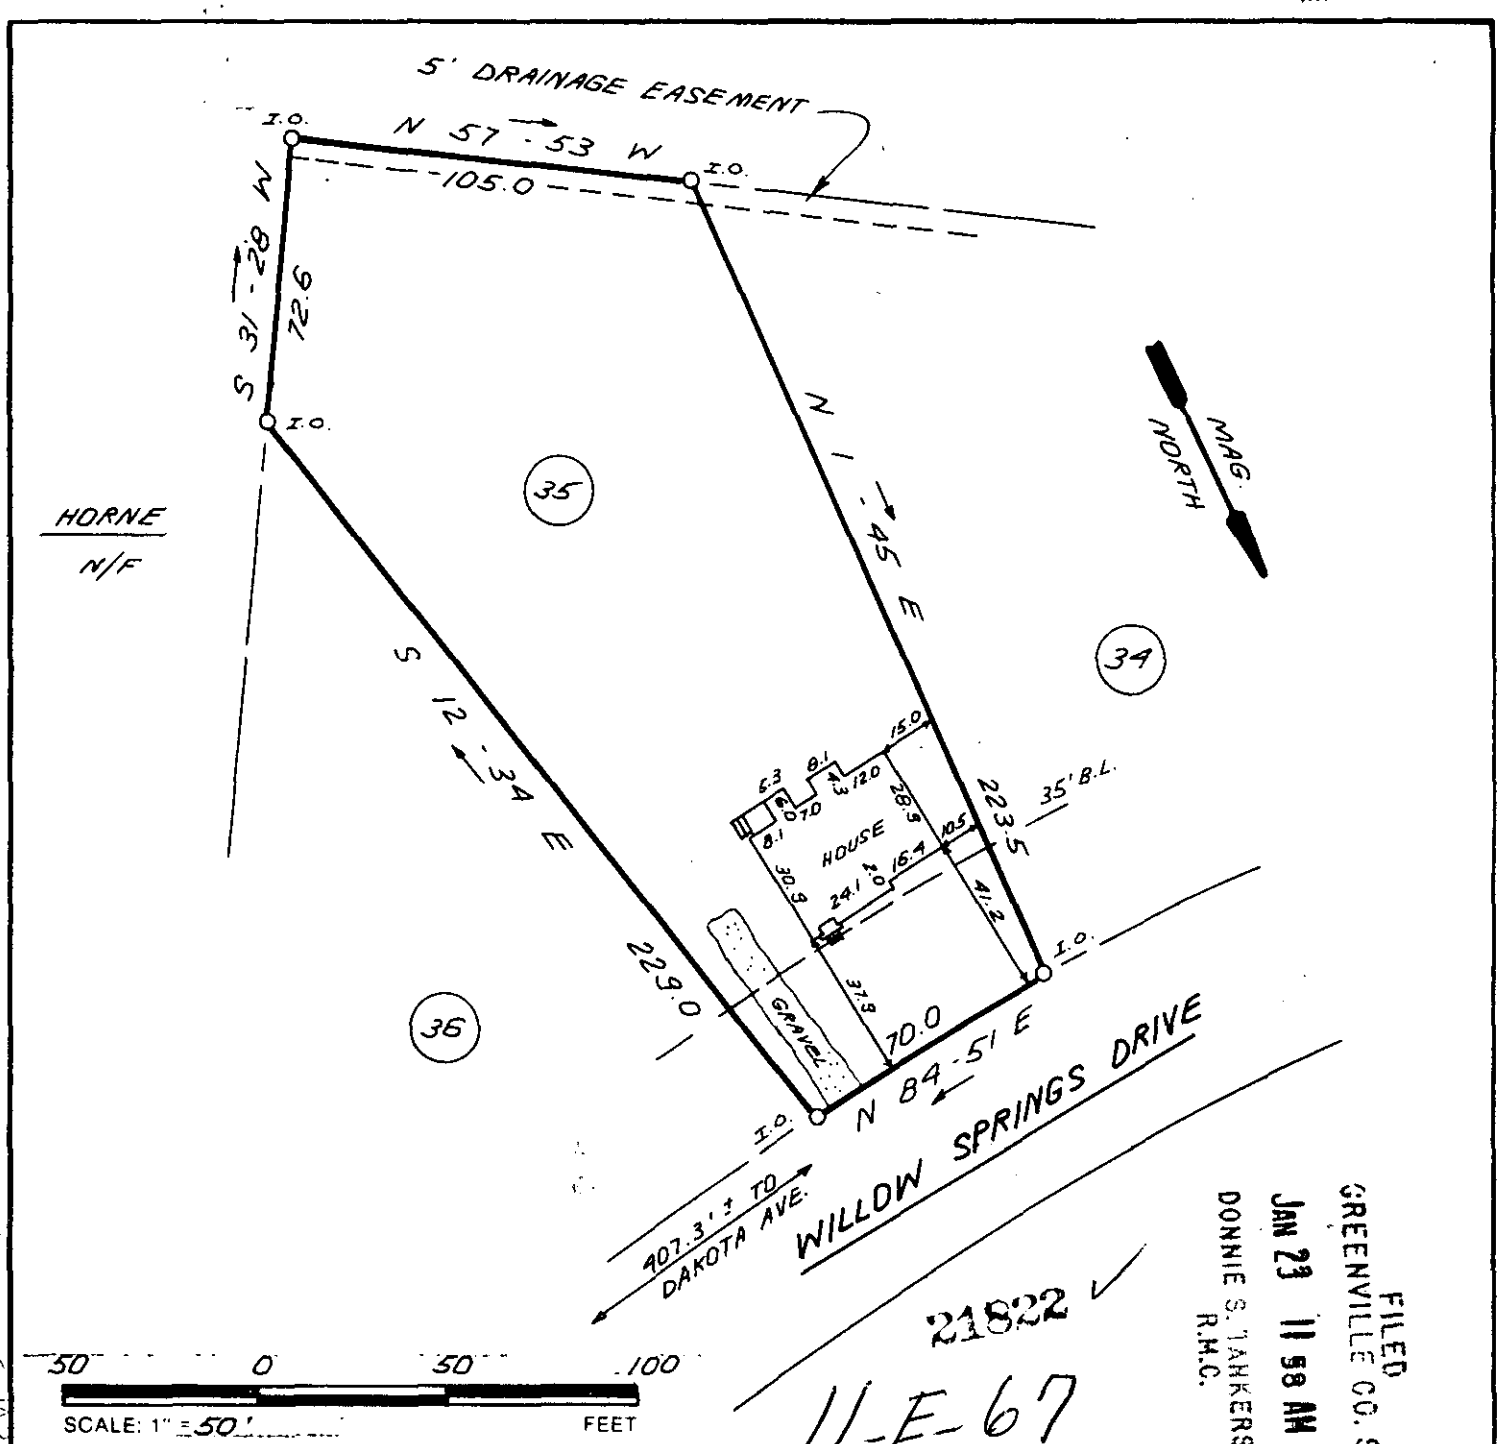

FILED
GREENVILLE CO. S.C.
JAN 23 11 58 AM '85
DONNIE S. TANKERSLEY
R.M.C.

21822

11-E-67

THIS IS TO CERTIFY THAT THE PROPERTY SHOWN ON THIS PLAT WAS SURVEYED UNDER MY DIRECT SUPERVISION PROPERTY LINES AND IMPROVEMENTS SHOWN ARE LOCATED CORRECTLY AND THAT NO VISIBLE ENCROACHMENTS EXIST UNLESS OTHERWISE SHOWN. THIS PROPERTY IS NOT LOCATED IN A DESIGNATED FLOOD HAZARD AREA

SOUTH CAROLINA REGISTERED LAND SURVEYOR 4781 JAMES R. FREELAND

RLS JAMES R. FREELAND
NO 4781

STATE OF SOUTH CAROLINA
GREENVILLE COUNTY

PLEASANT VIEW
SEC. 1, LOT 35
PROPERTY OF
ROGER H. SMITH
&
PAULA R. SMITH

FREELAND & ASSOCIATES
Engineers • Land Surveyors
318 WEST STONE AVENUE.
GREENVILLE, S.C.
(803) 271-4924

PLAT BOOK	HH @ 53
DEED BOOK	566 @ 187
TAX MAP	
PARTY CHIEF	R.A.J.
DRAWN	K.E.G.
DATE	NOV. 14, 1989
DWG NO	12,058

THE PRINT MACHINE, INC. N48640