MICROFILMED

FILED
GREENVILLE CO. S.C.
JAN 15 4 30 PM '85
DONNIE S. TANKERSLEY
R.M.C.

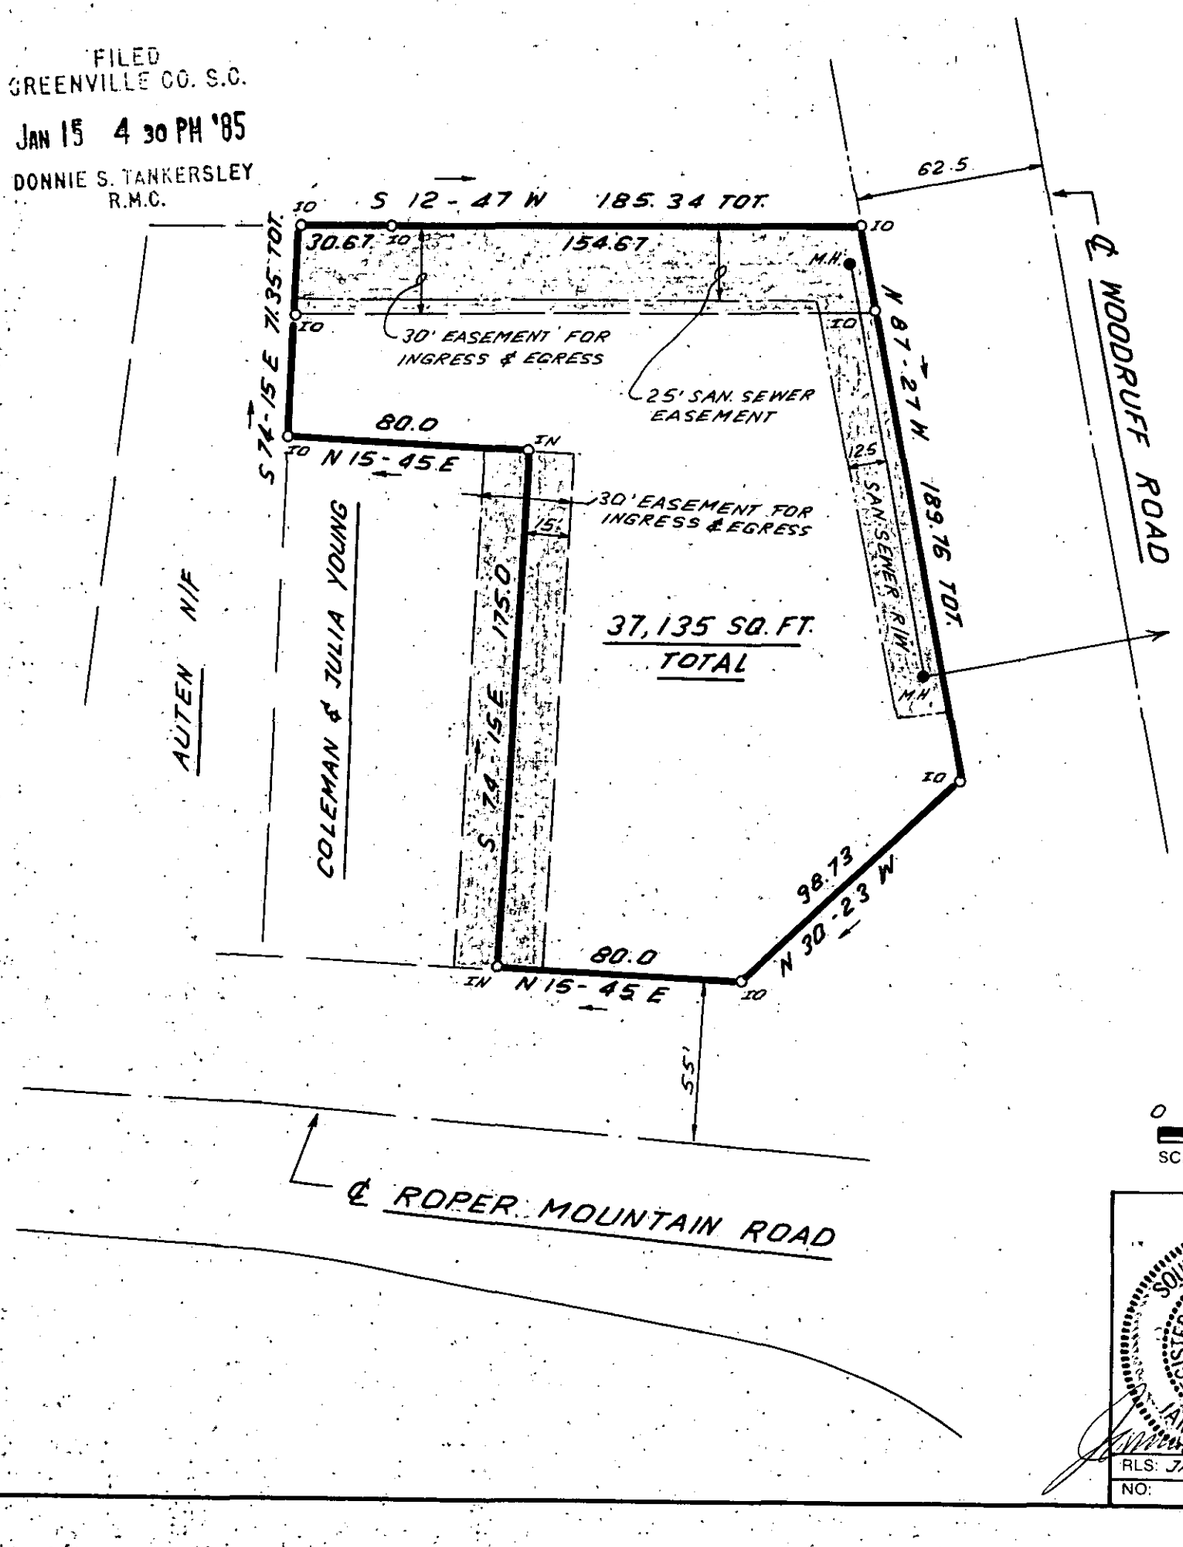


JAN 15 1985

11F-18 ✓ 21951

0 50 100 150
SCALE: 1" = 50 FEET

I HEREBY CERTIFY THAT THE RATIO OF PRECISION OF THE FIELD SURVEY IS 1: 5000 AS SHOWN HEREON AND THAT THE AREA WAS DETERMINED BY DMD METHOD.

SOUTH CAROLINA REGISTERED LAND SURVEYOR 4781 JAMES R. FREELAND

RLS: JAMES R. FREELAND
NO: 4781

## STATE OF SOUTH CAROLINA
## GREENVILLE COUNTY

SURVEY FOR

L. STEWART SPINKS

FREELAND & ASSOCIATES
Engineers • Land Surveyors
318 WEST STONE AVENUE.
GREENVILLE, S.C.
(803) 271-4924

| | |
|---|---|
| PLAT BOOK | |
| DEED BOOK | |
| TAX MAP | |
| PARTY CHIEF | J.C. |
| DRAWN | I.R. |
| DATE | 1-11-85 |
| DWG. NO. | 12,324 |

ECTO 1 JA15 85 056 5.00CD
THE PRINT MACHINE, INC. N41289