MICROFILMED

Note: Improvements on this lot are not in a flood hazard area.

FILED
GREENVILLE CO. S.C.
APR 26 12 27 PM '85
DONNIE S. TANKERSLEY
R.H.C.

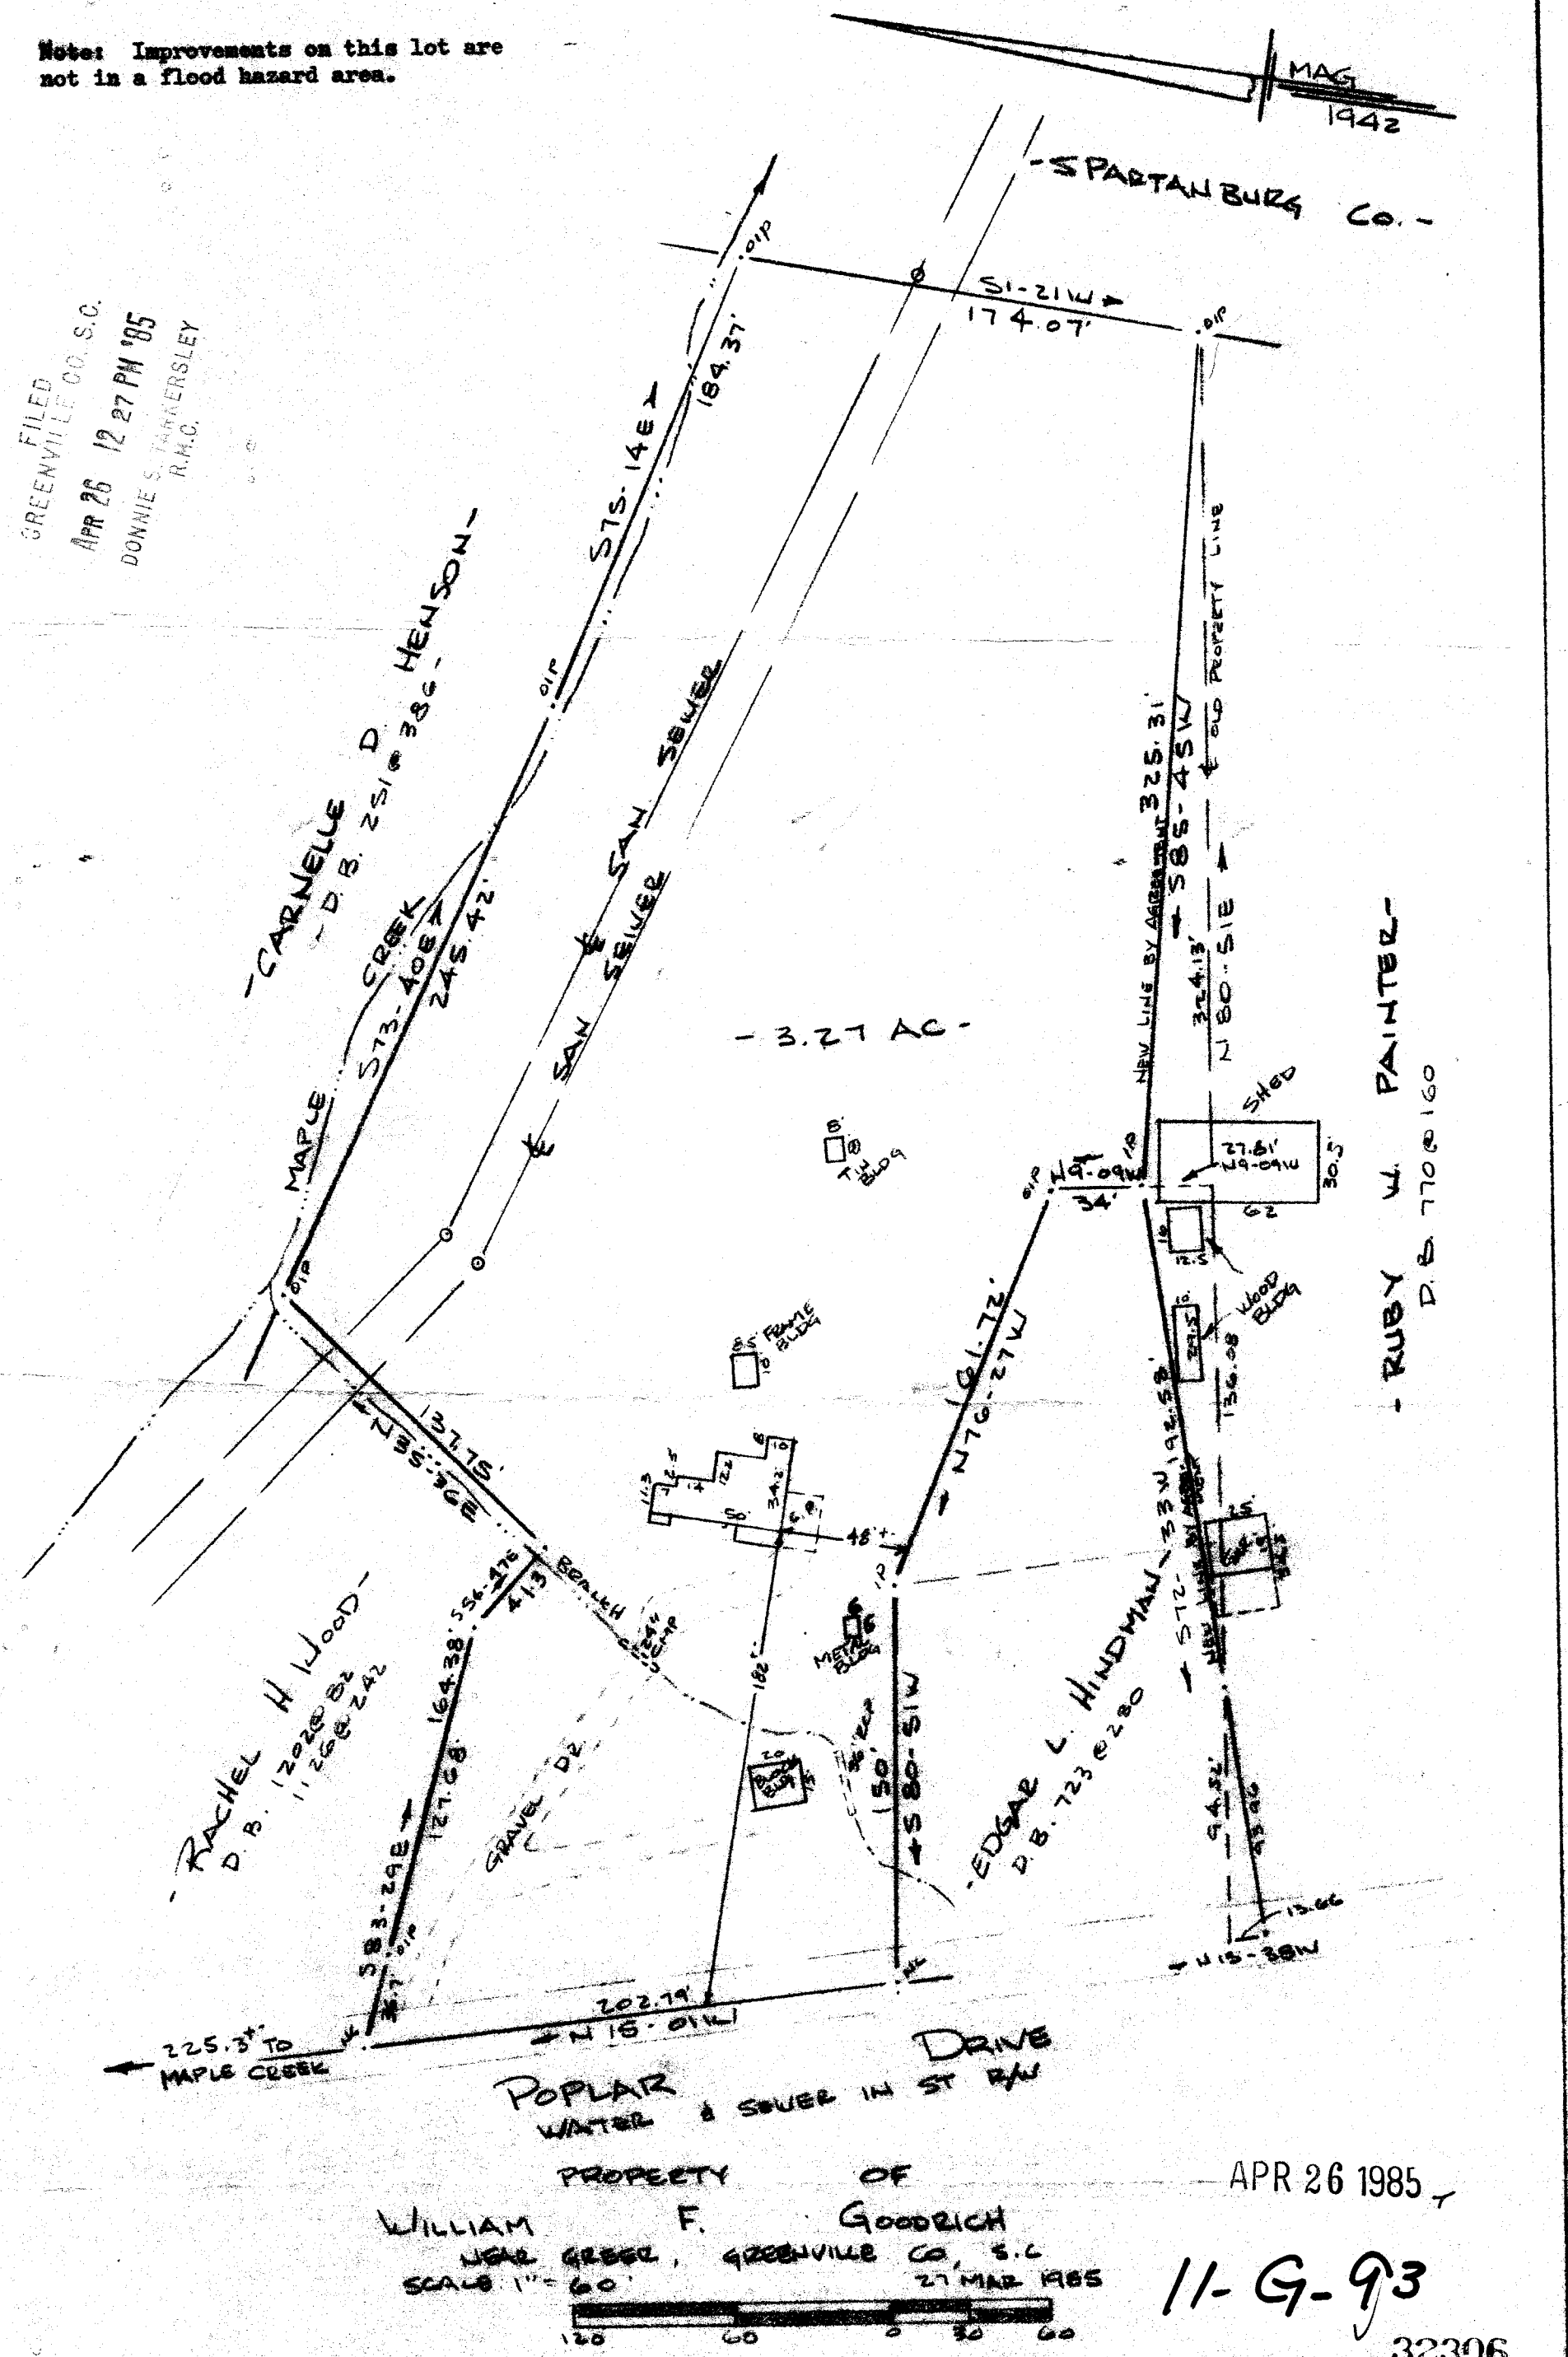

PROPERTY OF

WILLIAM F. GOODRICH

NEAR GREER, GREENVILLE CO, S.C.

SCALE 1" = 60'

27 MAR 1985

APR 26 1985

11-G-93

32306

This is to certify that on the 27th day of March, 1985, I surveyed the property shown on this plat, being known as 3.27 acres on plat of PROPERTY OF WILLIAM E. GOODRICH and recorded in the RMC Office Greenville County, S. C., in Plat Book at Page ; and that the property lines, walls and buildings are as shown hereon, and that the walls and buildings located on said lot do not encroach or project on adjacent street or property, and that no adjacent walls or buildings encroach or project on said premises, and no power lines cross this property except as shown hereon.

R. B. Bruce, RLS # 1952

CAROLINA SURVEYING CO.
112 Manly St.
Greenville, S. C.

1035

5.00

G-2-5