FILED
GREENVILLE CO. S.C.
MAY 7 1 29 PM '85
DONNIE S. TANKERSLEY
R.M.C.

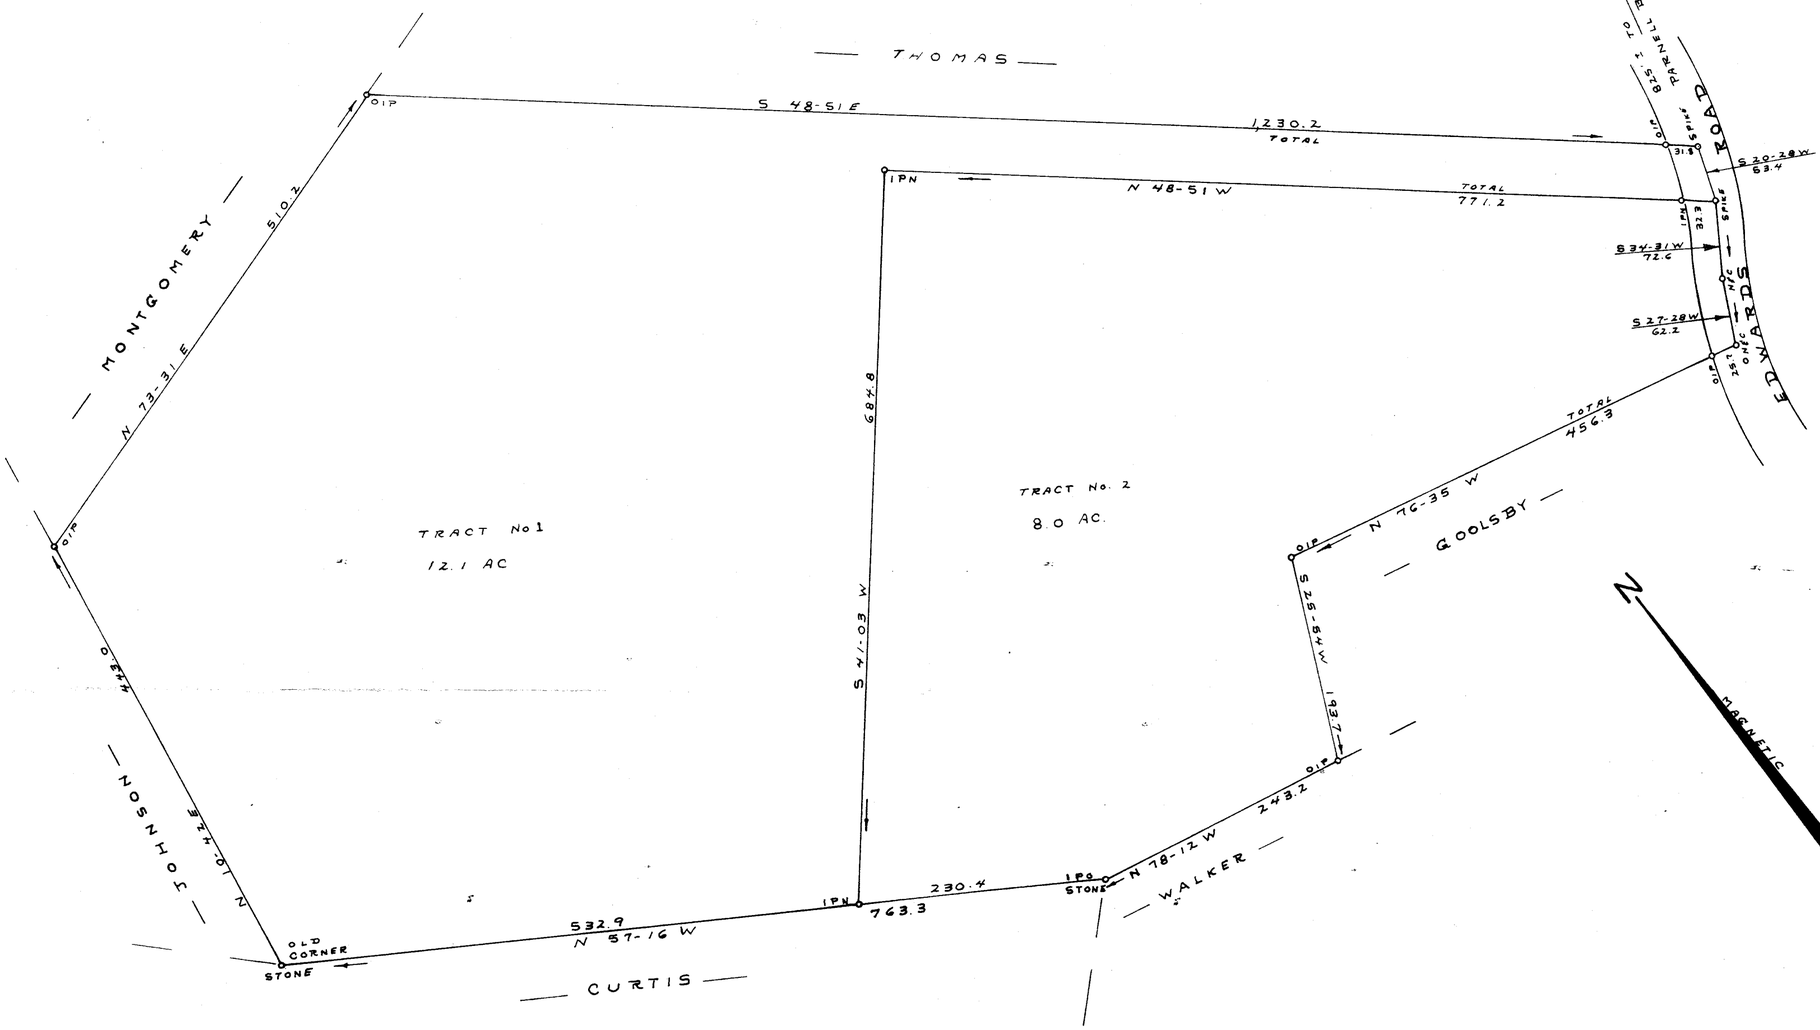

33655

MAY 7 1985

SURVEY FOR

WINSTON COX

NEAR MARIETTA GREENVILLE CO

SOUTH CAROLINA

MAY 2, 1985

11 G-100

JEFFERY M. PLUMBLEE, INC.
LAND SURVEYING

P. O. BOX 788
TRAVELERS REST, S. C. 29690 (803) 834-4426

I Hereby Certify That The Ratio Of Precision Of The Field Survey Is 1/10000 As Shown Hereon And The Area Was Determined By Computer.

P.L.S. # 7881

SCALE 1" = 100'

522.1-1-23 F.B. 28

5.00 8 1801

MICROFILMED