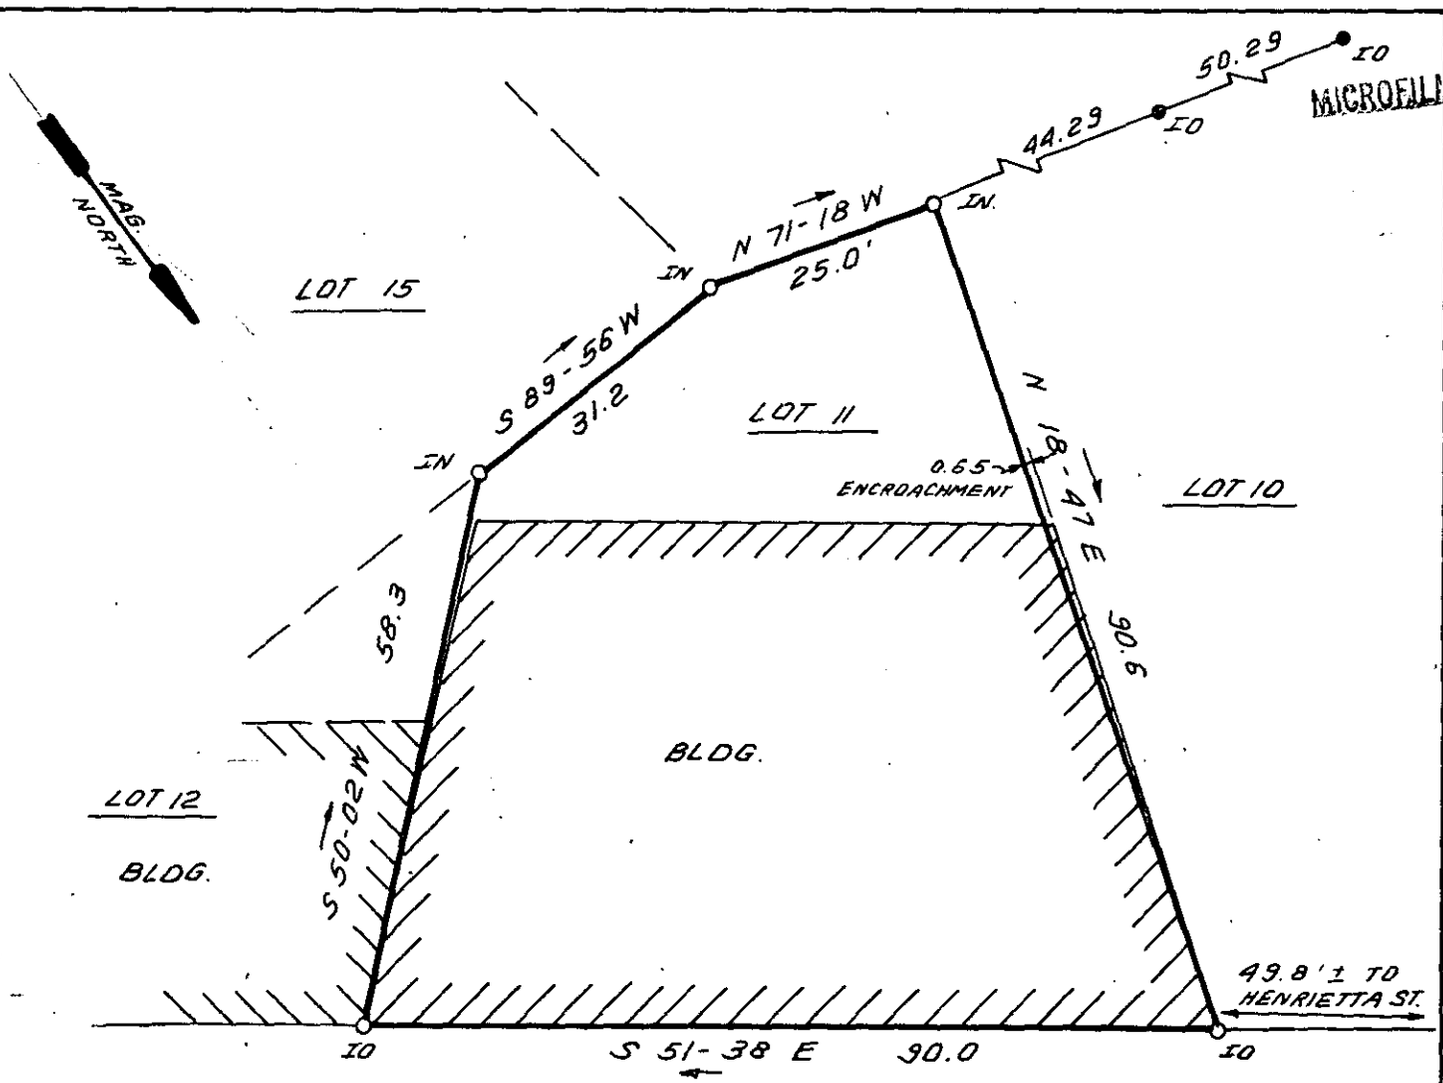

MICROFILMED

EAST PARK AVENUE

24015

FILED
GREENVILLE CO. S.C.
FEB 14 4 14 PM '85
DONNIE S. TANKERSLEY
R.M.C.

HENRIETTA PARK
LOT 11
PROPERTY OF
WHEATON & BRYANT BODY SHOP, INC.

11-11-44

STATE OF SOUTH CAROLINA
GREENVILLE COUNTY
FEB. 11-1985
SCALE: 1" = 20

FEB 14 1985

REGISTERED PROFESSIONAL ENGINEER AND LAND SURVEYOR No. 3979
SOUTH CAROLINA
W. R. WILLIAMS, JR.

20 0 20 40 60

W. R. WILLIAMS, JR.
ENGR./SURVEYOR, Inc.
P. E. & L. S. No. 3979
15 S. MAIN STREET
TRAVELERS REST, S. C.
29690

"I hereby certify that the ratio of precision of the field survey is 1/3000 as shown hereon and the area was determined by D.M.D. method of area calculation."

W. R. Williams Jr. P. E. & L. S. No. 3979