MICROFILMED

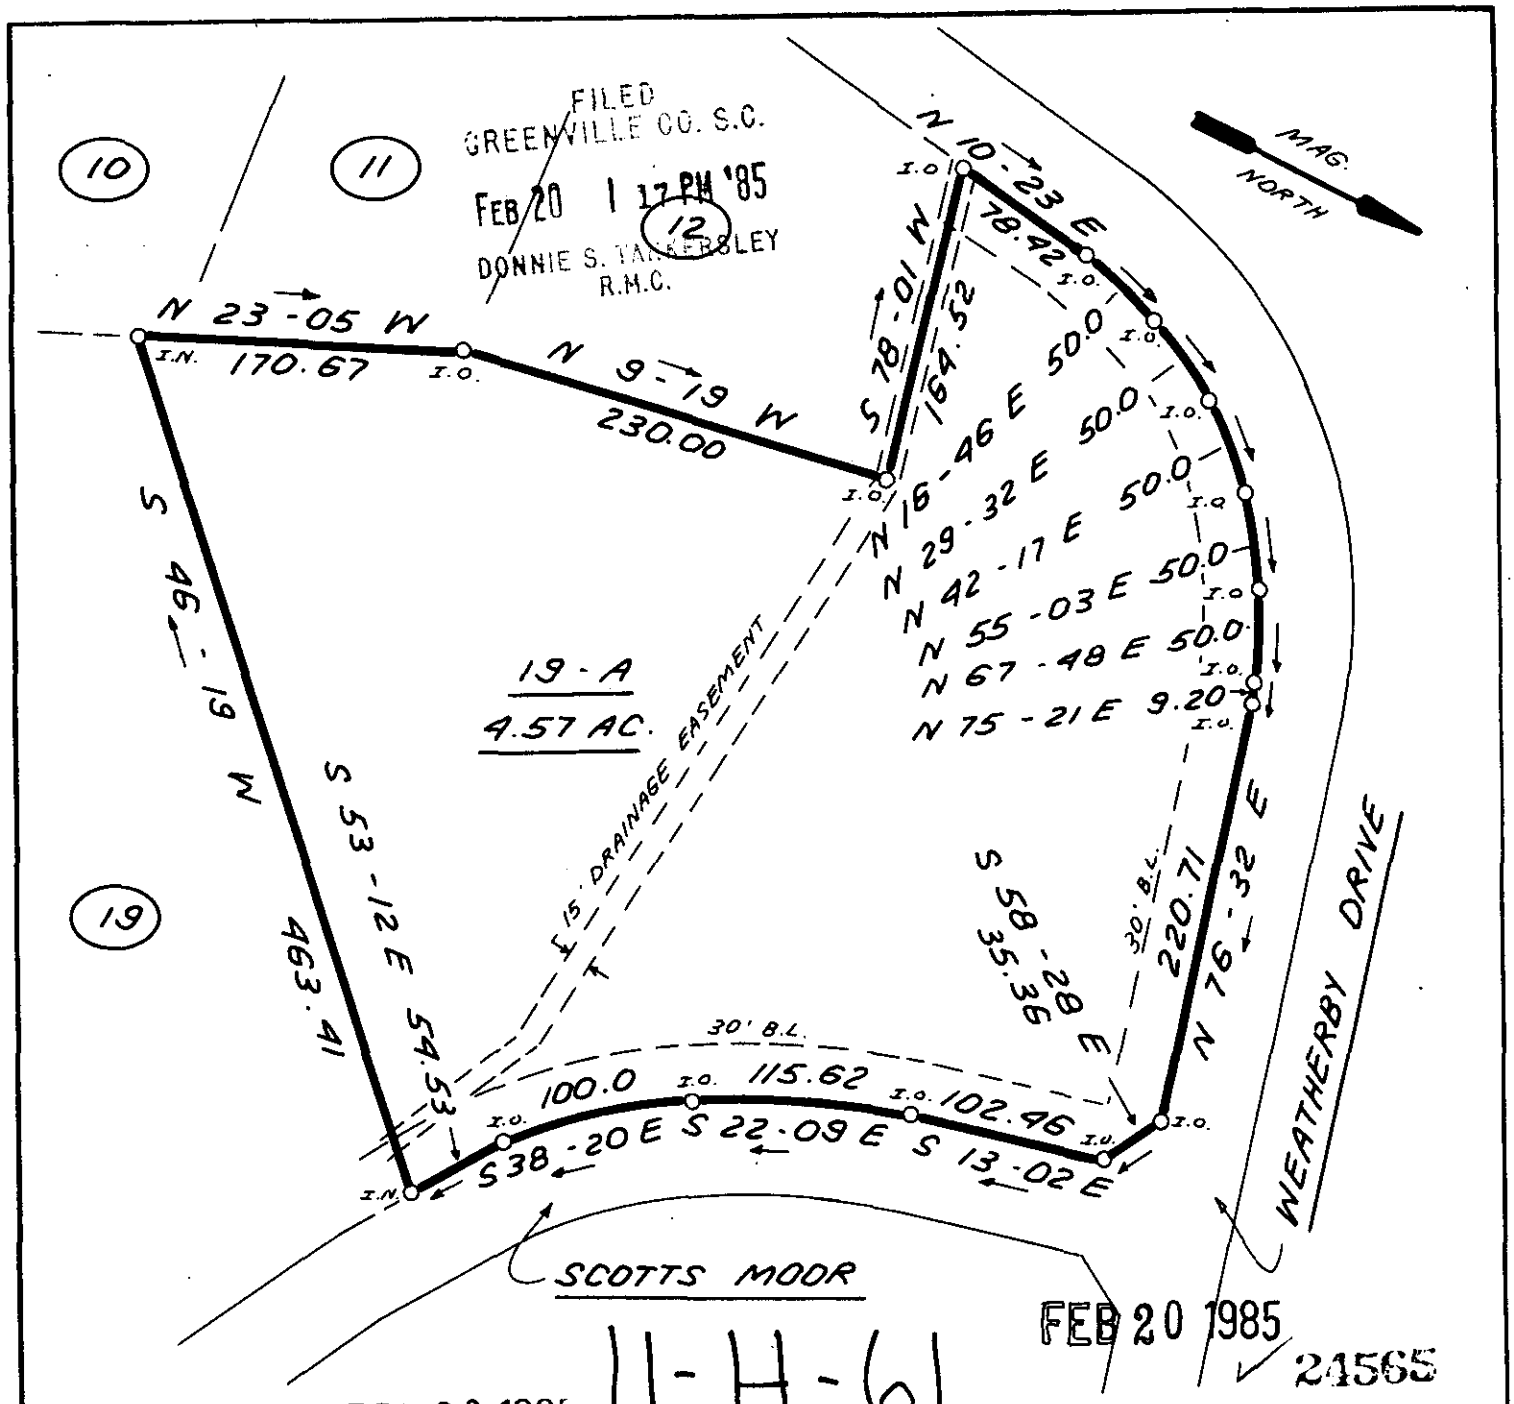

FEB 20 1985

11-H-61

FEB 20 1985

24565

100 0 100 200

SCALE 1" = 100' FEET

I HEREBY CERTIFY THAT THE RATIO OF PRECISION OF THE FIELD SURVEY IS 1:5000 AS SHOWN HEREON AND THAT THE AREA WAS DETERMINED BY DMD METHOD.

SOUTH CAROLINA REGISTERED LAND SURVEYOR 4781 JAMES R. FREELAND

RLS: JAMES R. FREELAND

NO: 4781

STATE OF SOUTH CAROLINA
GREENVILLE COUNTY

CHAUNESSY
LOT 19-A
PROPERTY OF
MARTHA B. SCOTT

FREELAND & ASSOCIATES
Engineers • Land Surveyors
318 WEST STONE AVENUE.
GREENVILLE, S.C.
(803) 271-4924

PLAT BOOK	
DEED BOOK	
TAX MAP	
PARTY CHIEF	J.C.
DRAWN	K.E.G.
DATE	FEB. 6. 1985
DWG. NO.	12 456-2