MICROFILMED

FILED
GREENVILLE CO. S.C.
MAR 18 3 03 PM '85
DONNIE S. TANKERSLEY
R.M.C.

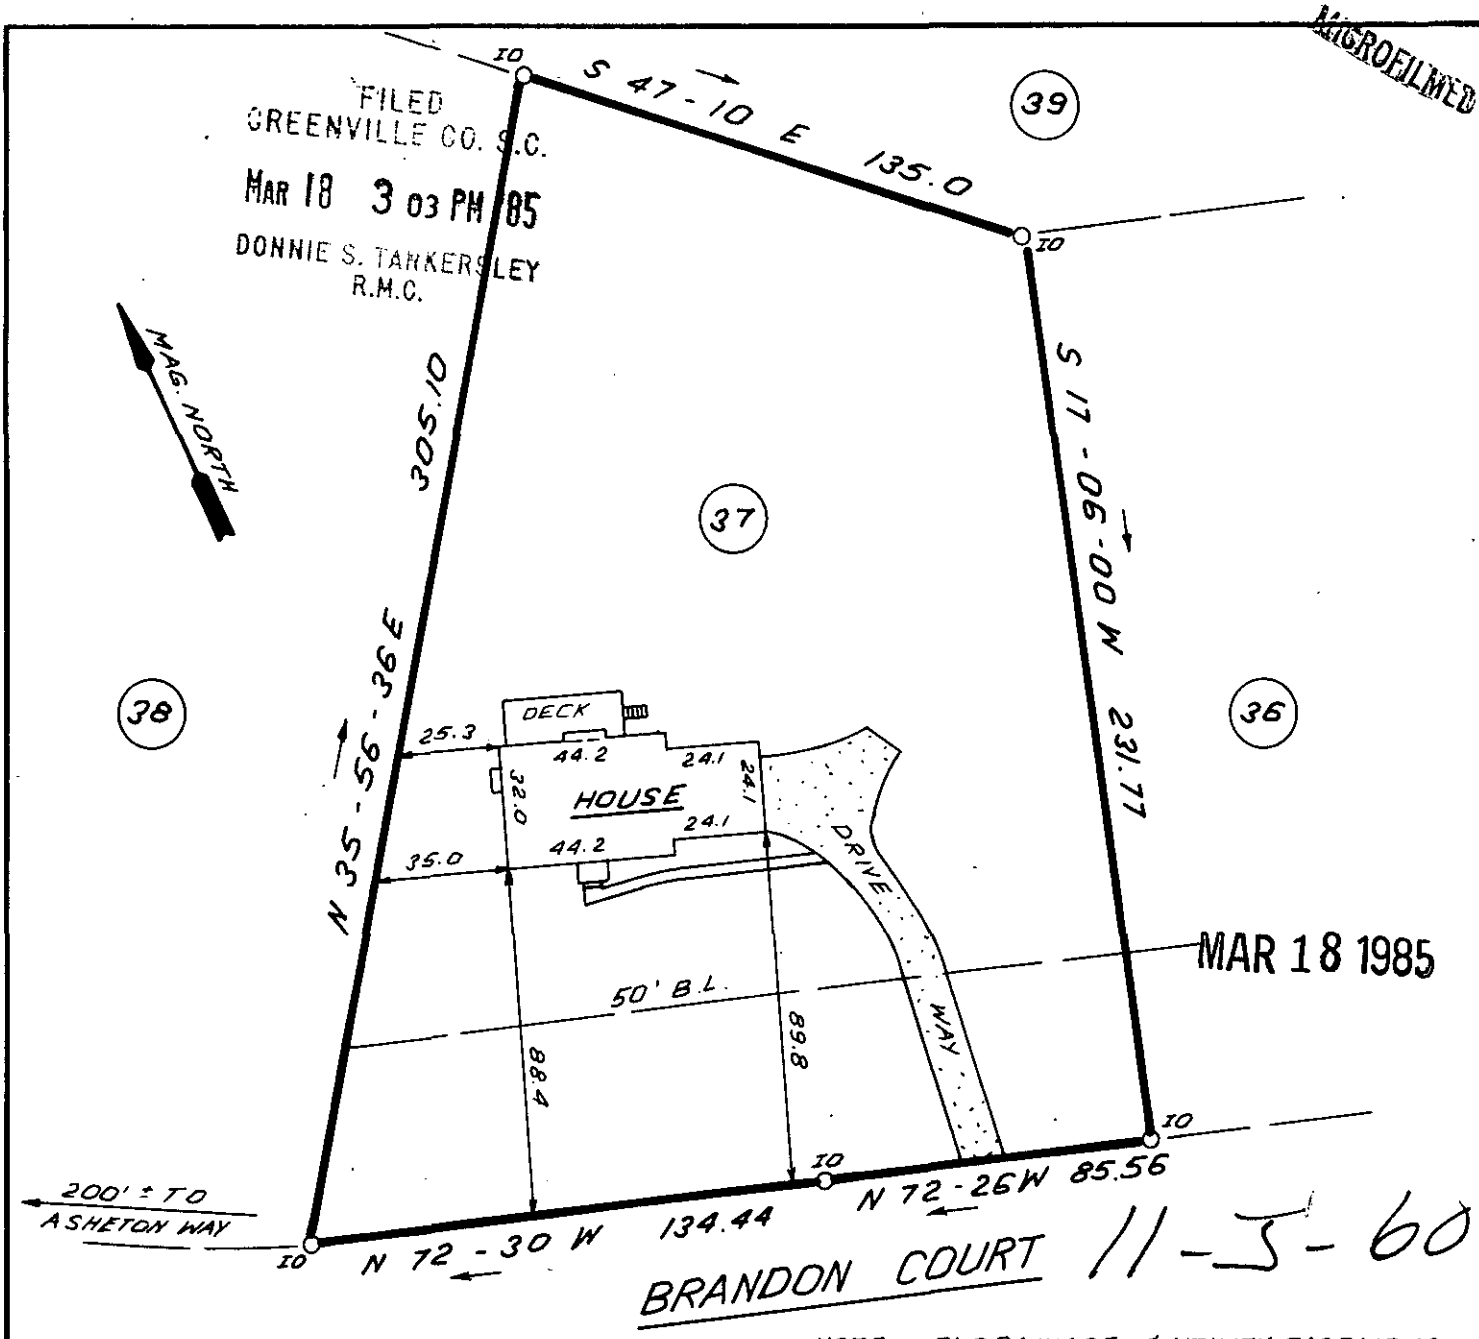

MAR 18 1985

11-5-60

NOTE: 5' DRAINAGE & UTILITY EASEMENT EACH SIDE & REAR LOT LINES UNLESS OTHERWISE SHOWN.

50 0 50 100
SCALE: 1" = 50' FEET

THIS IS TO CERTIFY THAT THE PROPERTY SHOWN ON THIS PLAT WAS SURVEYED UNDER MY DIRECT SUPERVISION. PROPERTY LINES AND IMPROVEMENTS SHOWN ARE LOCATED CORRECTLY AND THAT NO VISIBLE ENCROACHMENTS EXIST UNLESS OTHERWISE SHOWN. THIS PROPERTY IS NOT LOCATED IN A DESIGNATED FLOOD HAZARD AREA.

3.00 3 21A01

SOUTH CAROLINA REGISTERED LAND SURVEYOR 4781 JAMES R. FREELAND

RLS: JAMES R. FREELAND
NO: 4781

STATE OF SOUTH CAROLINA
GREENVILLE COUNTY

ASHETON 27357
SEC. 2 ; LOT 37
PROPERTY OF
CHRIS G. BOUKEDES
LORYE P. BOUKEDES

FREELAND & ASSOCIATES
Engineers • Land Surveyors
318 WEST STONE AVENUE.
GREENVILLE, S.C.
(803) 271-4924

PLAT BOOK	9F - 99
DEED BOOK	
TAX MAP	539.11-1-13
PARTY CHIEF	R.J.
DRAWN	J.R.
DATE	3-5-85
DWG. NO.	12,562

THE PRINT MACHINE, INC. N.S.