MICROFILMED

FILED
GREENVILLE CO. S.C.
MAR 19 4 18 PM '85
DONNIE S. TANKERSLEY
R.M.C.

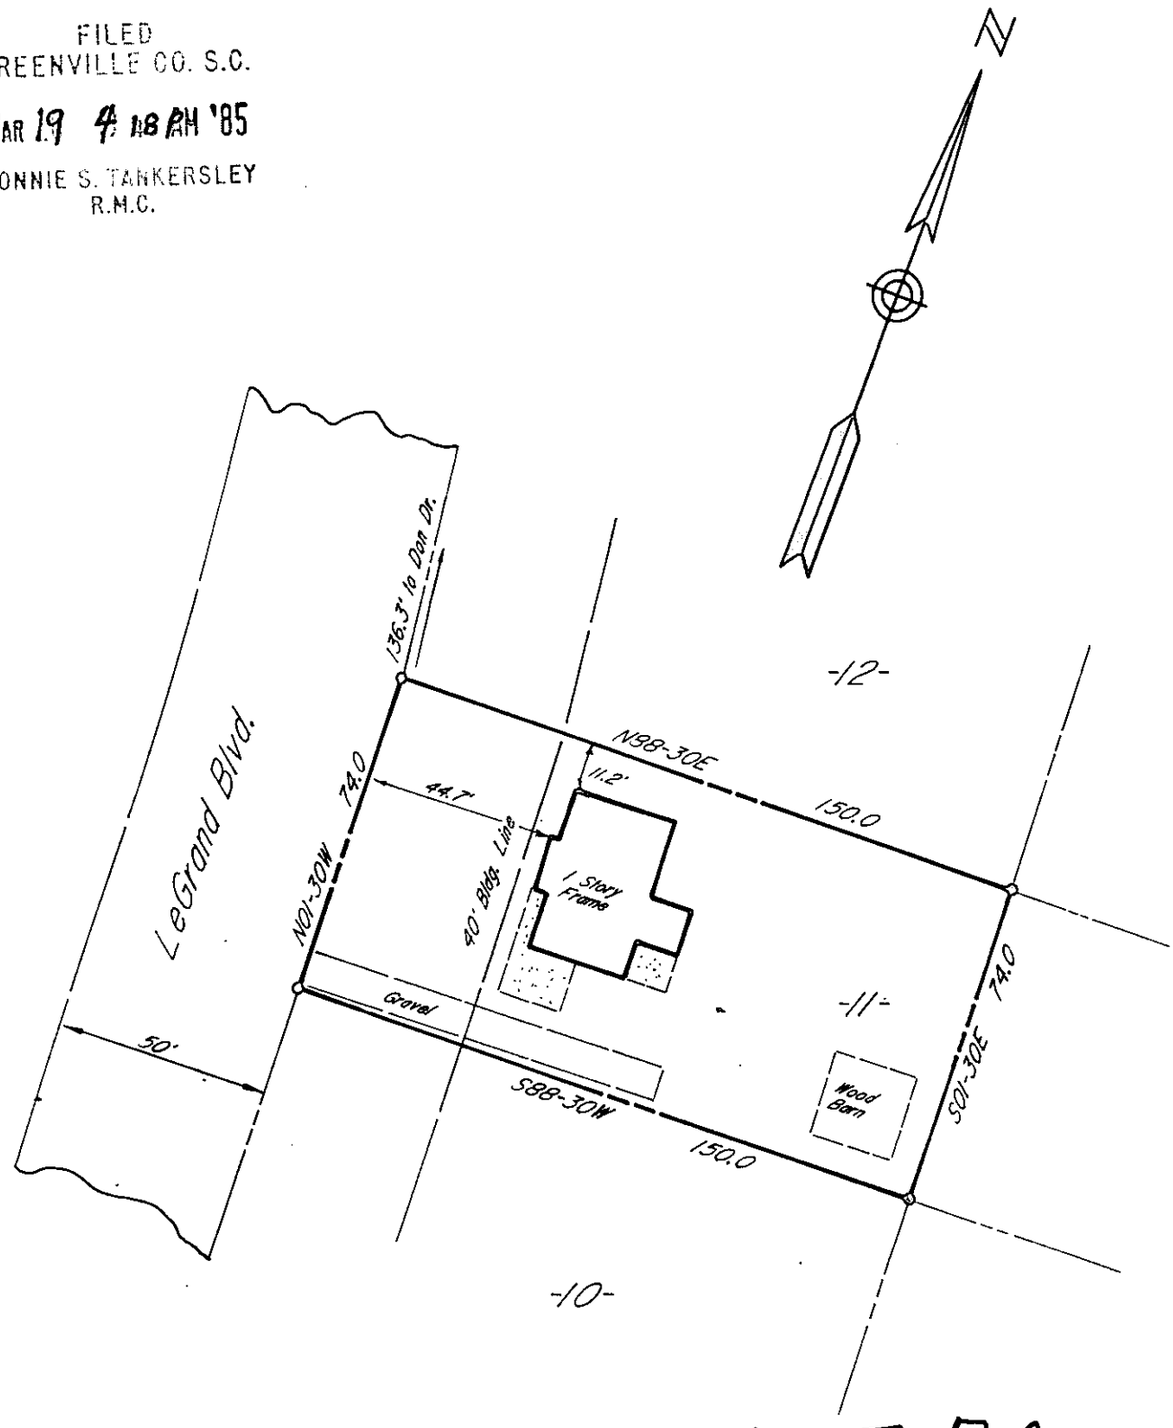

11-J-72

#27542

Notes
1. This dwelling is not located in a designated flood hazard boundary.
2. Property is subject to any and all rights-of-ways, easements and restrictions of record.

This is to certify that on the date shown hereon, I did survey the above property and that the measurements as shown are correct and there are no encroachments or projections other than shown.

Robert R. Spearman Reg. L. S. No. 3615

Property Designation: Lot #11 of Sherwood Forest

Plat Book Reference: Y Page No. 133

Survey For

David A. Sizemore

Located at 307 LeGrand Blvd. in the City of Greenville

State: South Carolina

County: Greenville

Scale: 1" = 40'

Date: 03-18-85

Graphic Scale: 20 0 40

Legend

(Old) (New)
- Iron Pin
- Nail & Cap
- As Noted

Robert R. Spearman
REGISTERED SURVEYOR 3615
P.O. Box 6, Easley, SC 29641
(803) 859-2309

Seal: SOUTH CAROLINA REGISTERED NO. 3615 LAND SURVEYOR ROBERT R. SPEARMAN

156

THE PRINT MACHINE, INC. N44029