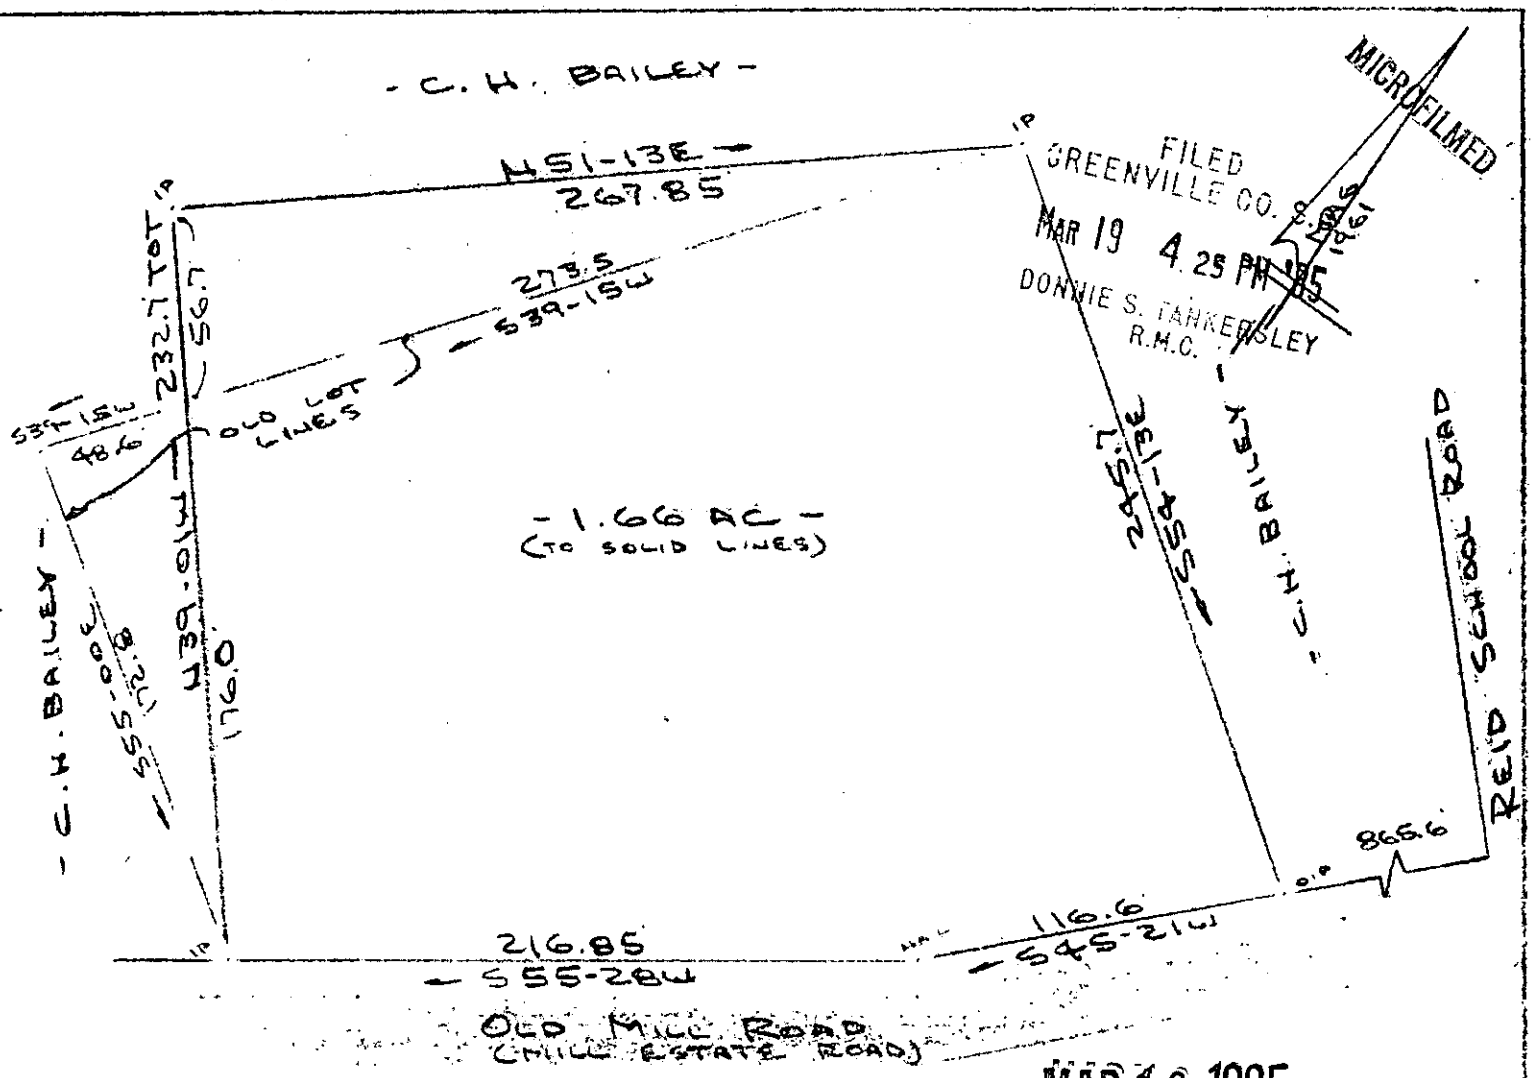

MAR 19 1985

SURVEY FOR
TERRIE B. BAGWELL
NEAR GREENVILLE, GREENVILLE CO., S.C.
SCALE: 1" = 60' 14 MAR 1985

60 30 0 60

11-J-73

REF: PLAT OF PROPERTY OF
C.H. BAILEY BY R.B. BRUCE
DATED AUG 1961.

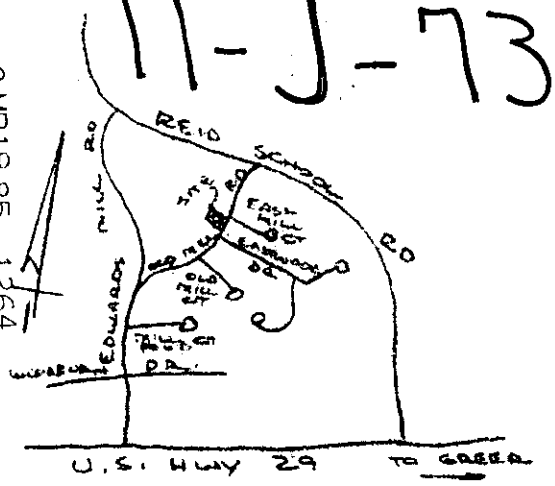

LOCATION MAP
NO SCALE

I Certify That The Ratio Of Precision Of The Field Survey Is 1/5000+ As Shown Hereon And That The Area Determined By D.M.D. Method Of Area Calculations.

27540

R. B. Bruce

R.B. BRUCE, RLS #1932

CAROLINA SURVEYING CO.
112 MANLY ST.
GREENVILLE, S.C.

Recordable Plat

2 MR19 85 1264

3.00CI

T29 3-1-PT 53 & PT 55