MICROFILMED

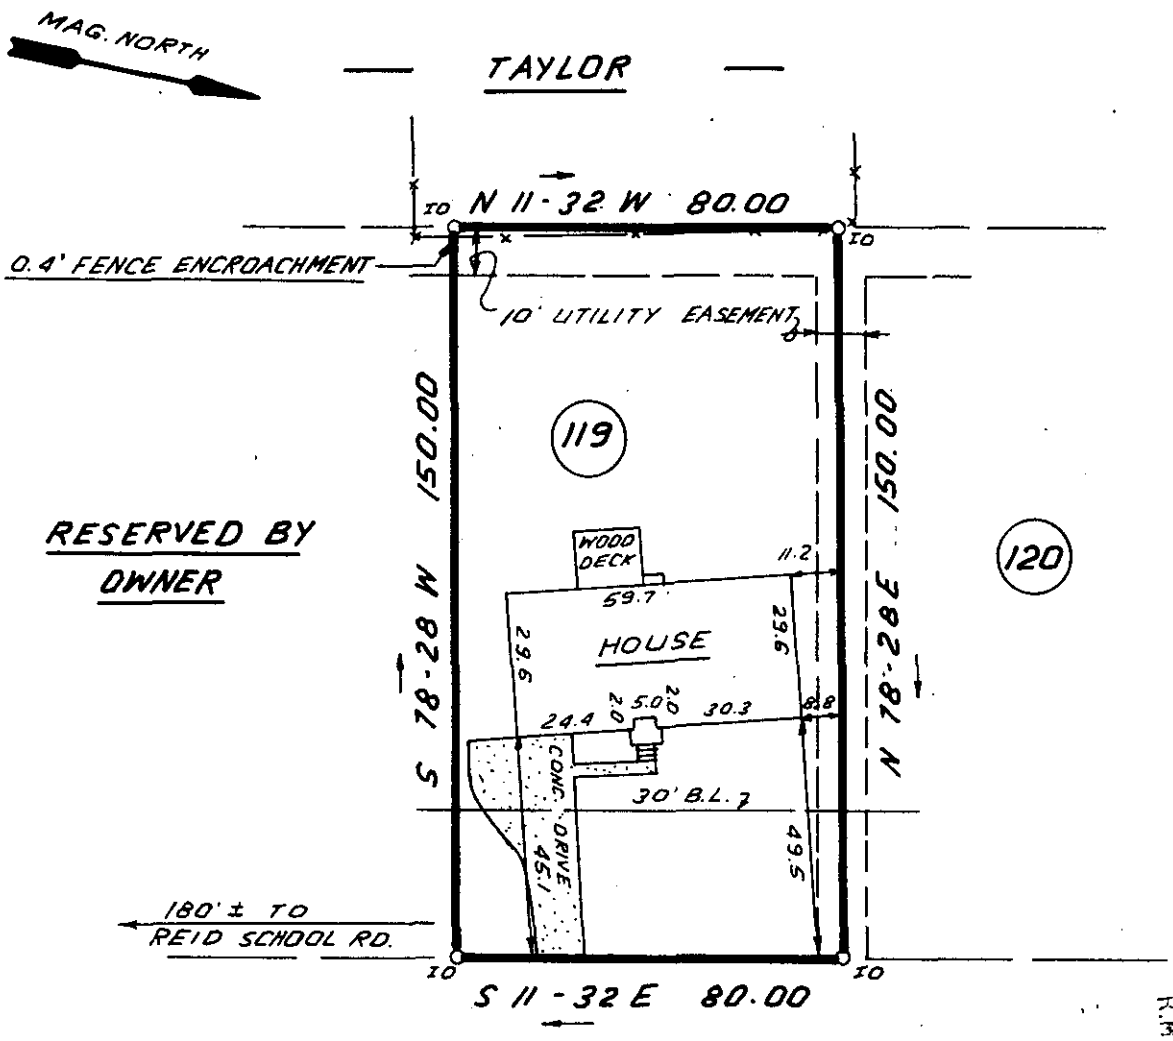

FILED
GREENVILLE CO. S.C.
MAR 21 12 32 PM '85
DONNIE S. TANKERSLEY
R.M.C.

11-J-78 27786

40 0 40 80
SCALE: 1" = 40' FEET

NOTE: 5' DRAINAGE & UTILITY EASEMENT ALONG ALL SIDE & REAR LOT LINES, UNLESS OTHERWISE SHOWN.

THIS IS TO CERTIFY THAT THE PROPERTY SHOWN ON THIS PLAT WAS SURVEYED UNDER MY DIRECT SUPERVISION. PROPERTY LINES AND IMPROVEMENTS SHOWN ARE LOCATED CORRECTLY AND THAT NO VISIBLE ENCROACHMENTS EXIST UNLESS OTHERWISE SHOWN. THIS PROPERTY IS NOT LOCATED IN A DESIGNATED FLOOD HAZARD AREA.

SOUTH CAROLINA REGISTERED LAND SURVEYOR 4781 JAMES R. FREELAND

RLS: JAMES R. FREELAND
NO: 4781

STATE OF SOUTH CAROLINA
GREENVILLE COUNTY

PEPPERTREE
SEC. 2; LOT 119
PROPERTY OF
DENNIS C. RUSSELL
JANET L. RUSSELL

3 MR21 85

FREELAND & ASSOCIATES
Engineers • Land Surveyors
318 WEST STONE AVENUE.
GREENVILLE, S.C.
(803) 271-4924

PLAT BOOK	4X - 3
DEED BOOK	1086 - 44
TAX MAP	T 27.01-01-26.00C1
PARTY CHIEF	J.E.C.
DRAWN	I.R.
DATE	3 - 21 - 85.
DWG. NO.	12,652

THE PRINT MACHINE, INC. N53007