MICROFILMED

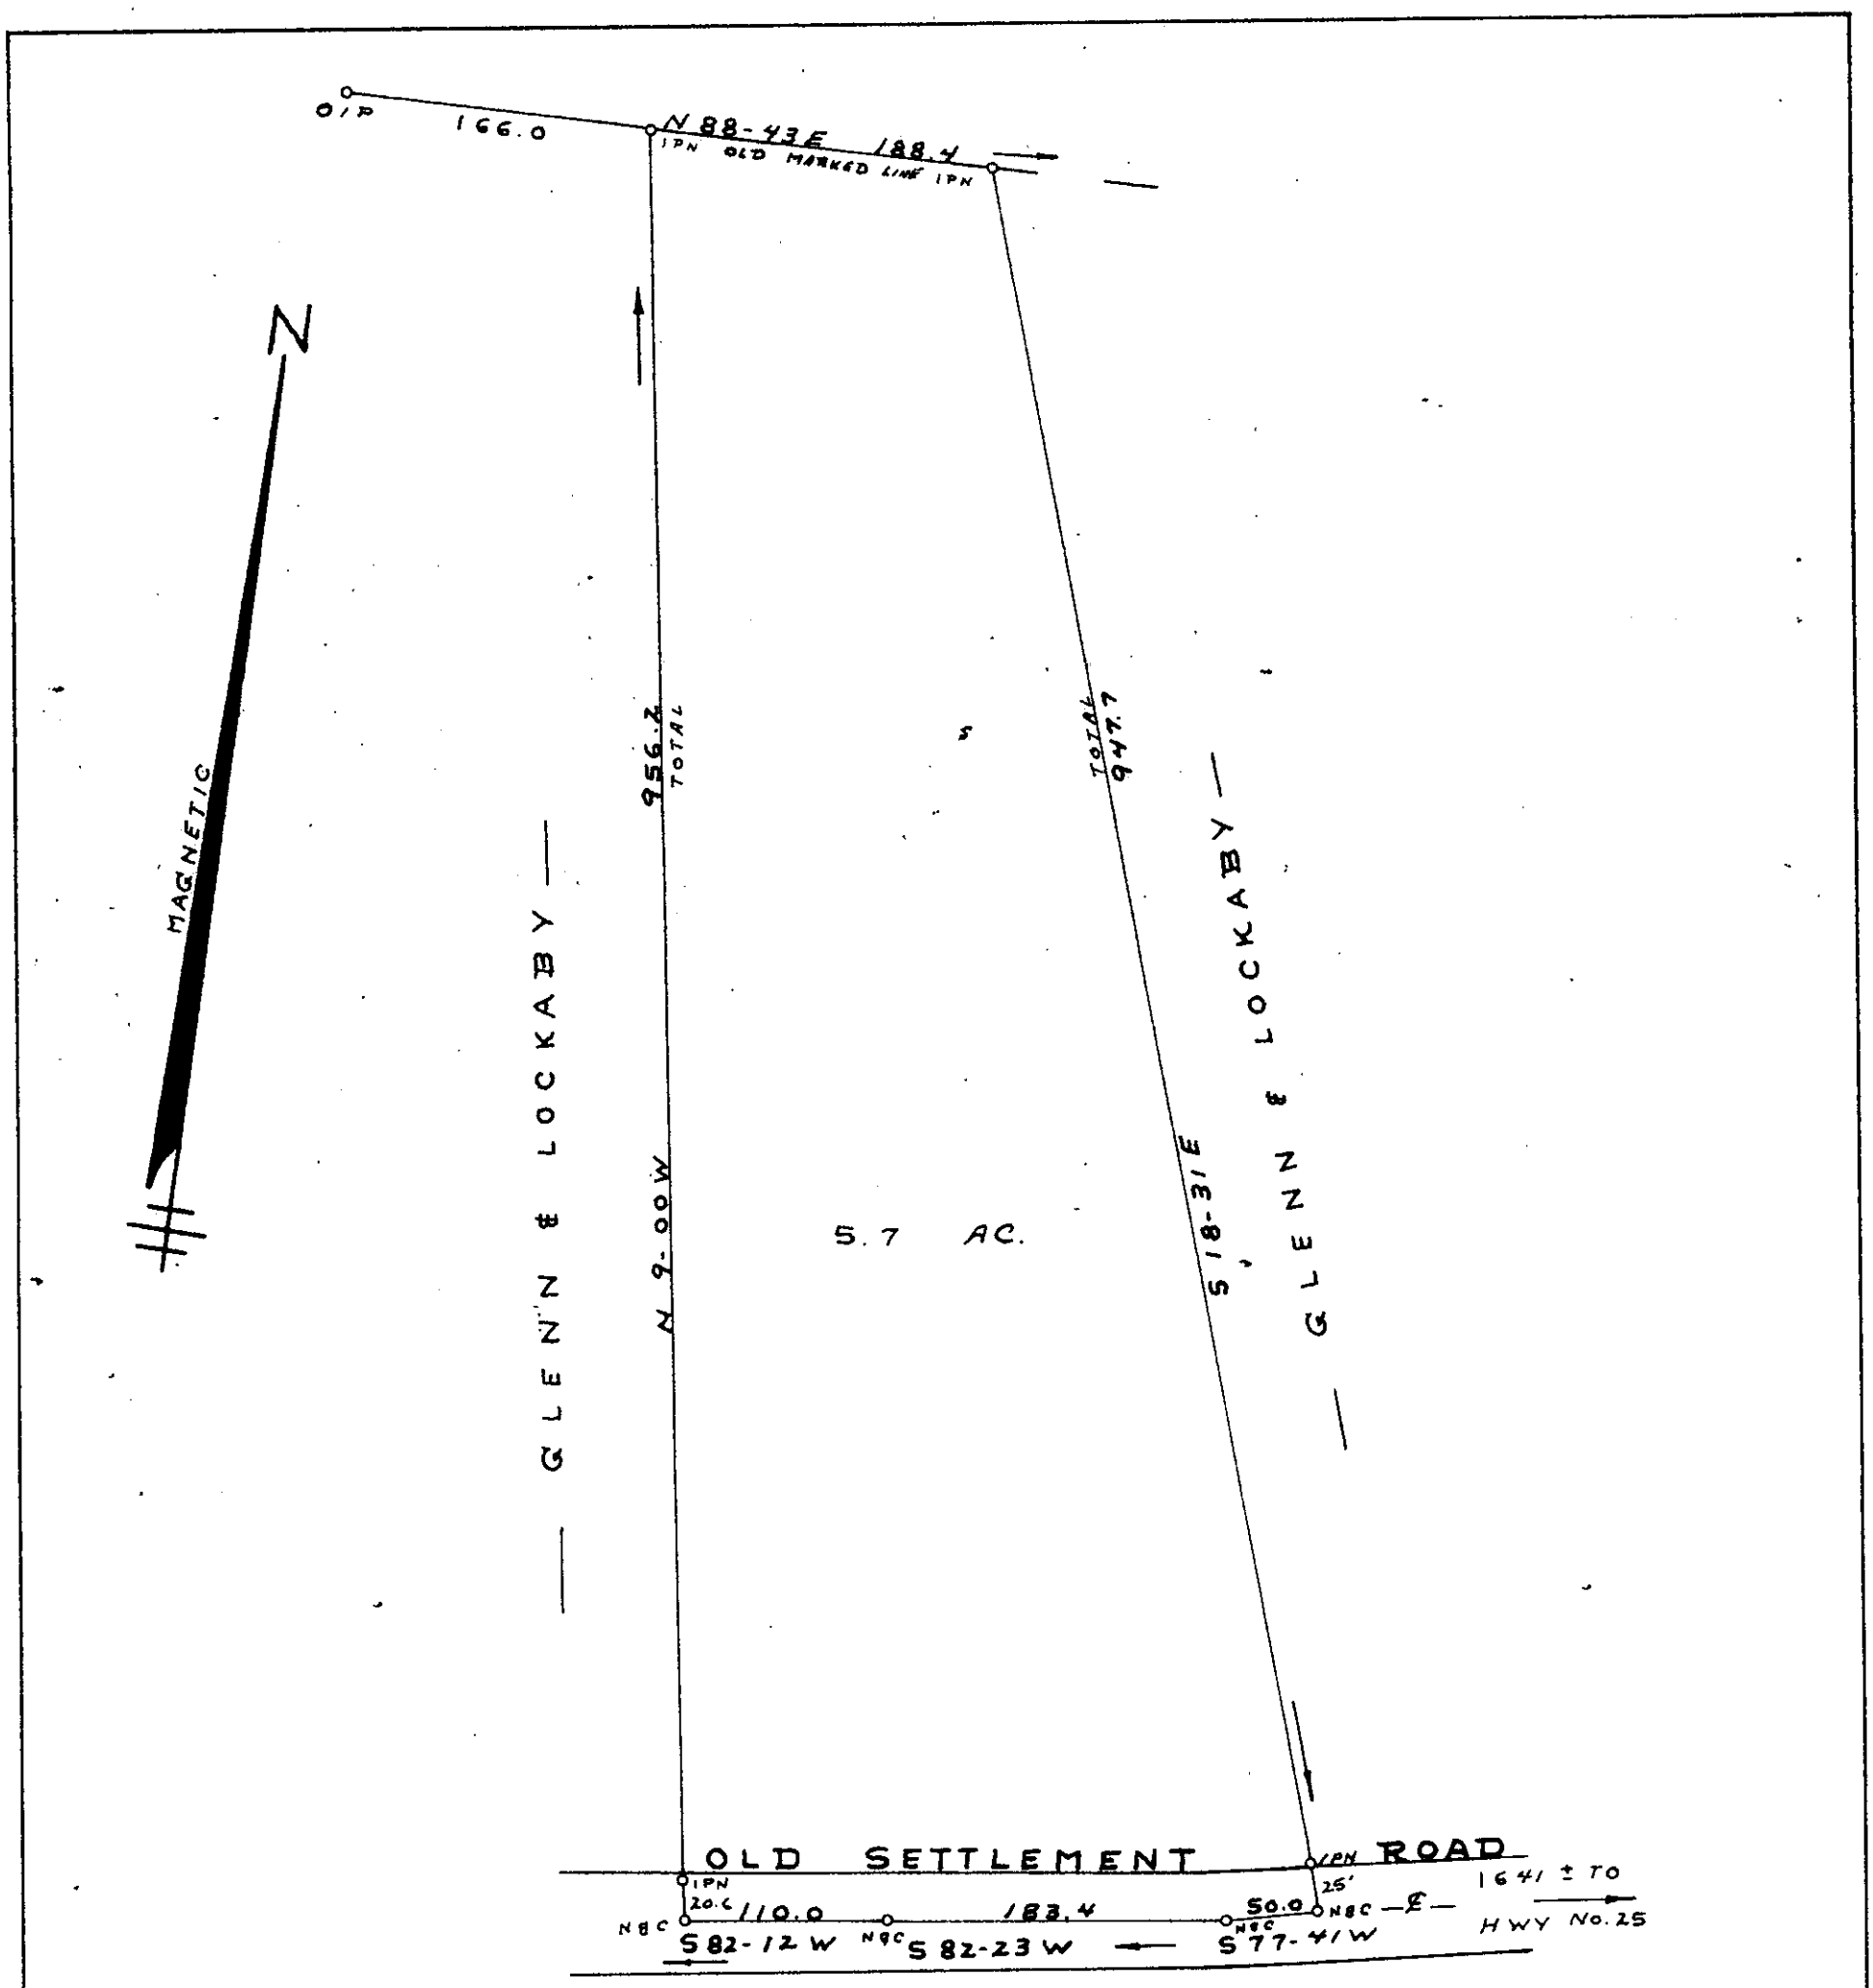

FILED
GREENVILLE CO. S.C.
MAR 27 3 04 PM '85
DONNIE S. TANKERSLEY
R.M.C.

SURVEY FOR

CLARENCE V. GLENN

NEAR LIMA CHURCH & GREENVILLE CO.

SOUTH CAROLINA

MARCH 12, 1985

28495

11-K-17

I Hereby Certify That The Ratio Of Precision Of The Field Survey Is 1/6000 As Shown Hereon And The Area Was Determined By Computer.

Jeffery M. Plumblee P.L.S. # 7881

100 50 0 100 200

SCALE 1" = 100'

JEFFERY M. PLUMBLEE, INC.
LAND SURVEYING

P. O. BOX 788
TRAVELERS REST, S. C. 29690
(803) 834-4426

662-2-1 Pt. 7.2 F.B. 27

MR27 5.00CI