MICROFILMED

FILED
GREENVILLE CO. S.C.
APR 9 1 08 PM '85
DONNIE S. TANKERSLEY
R.M.C.

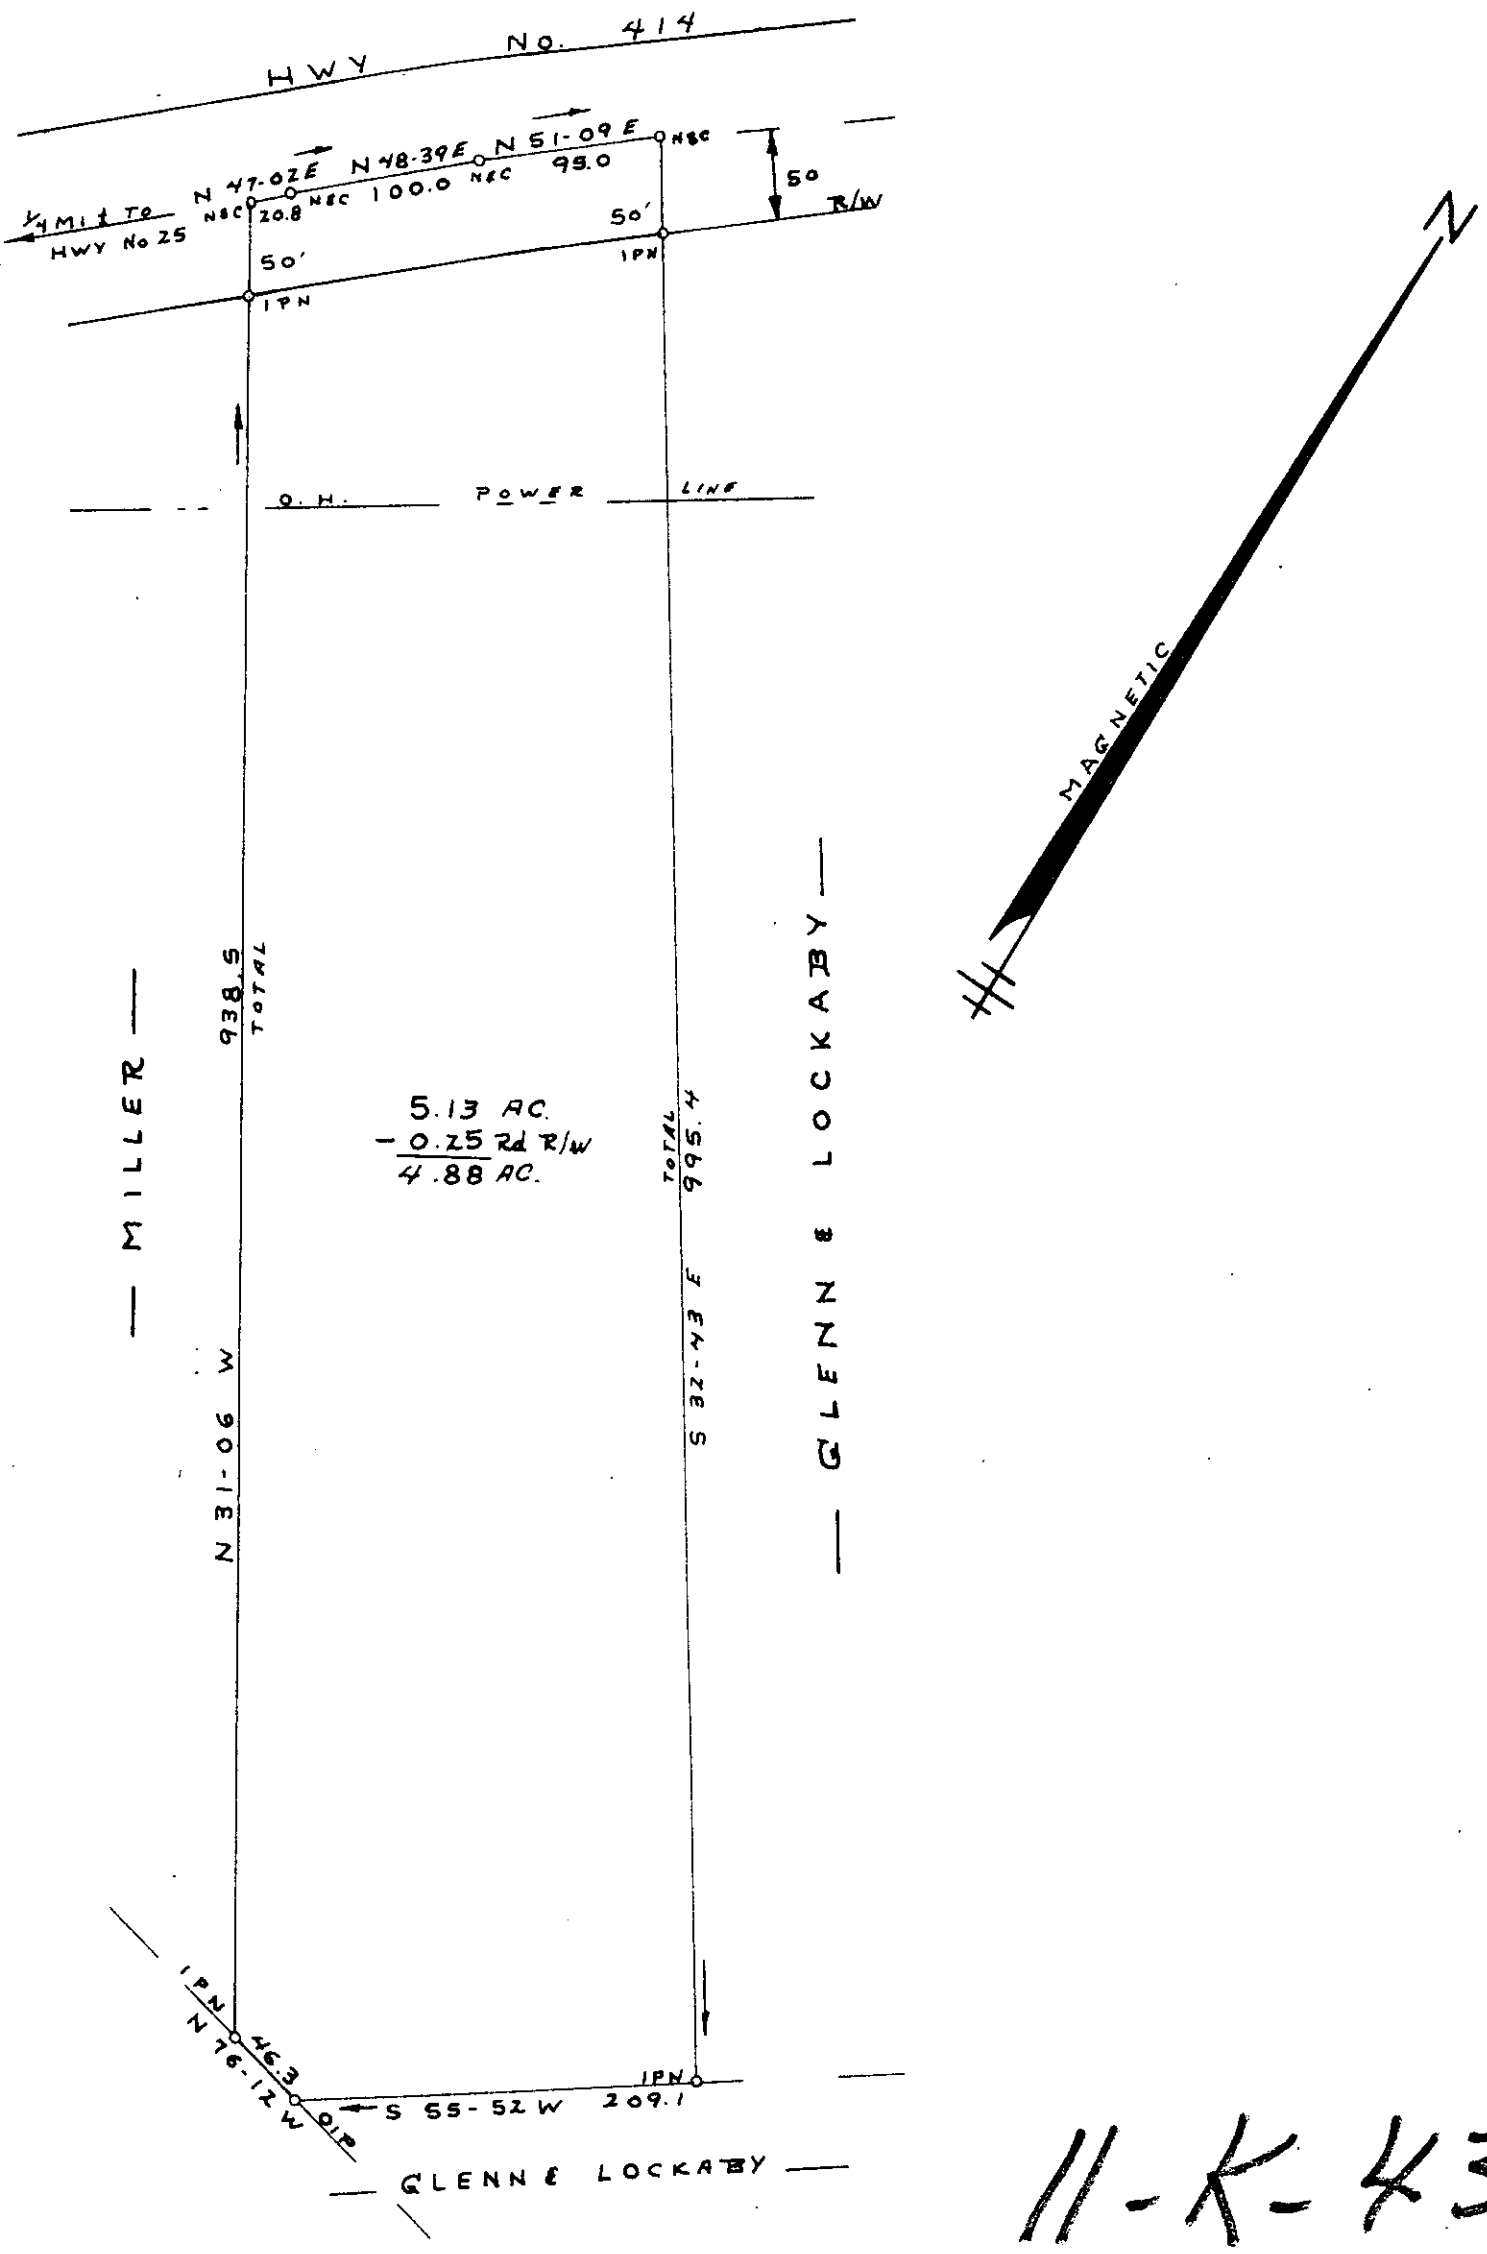

11-K-43

30294

SURVEY FOR

CLARENCE V. GLENN

NEAR TRAVELERS REST GREENVILLE CO.

SOUTH CAROLINA

MARCH 21, 1985

JEFFERY M. PLUMBLEE, INC.
LAND SURVEYING

P O BOX 788
TRAVELERS REST, S C 29690 (803) 834-4426

I Hereby Certify That The Ratio Of Precision Of The Field Survey Is 1/4000 As Shown Hereon And The Area Was Determined By Computer.

P.L.S. # 7881

100 50 0 100 200

SCALE 1" = 100

523.2-1 PLS F.B. 27

5.00 8 1801