MICROFILMED

FILED
GREENVILLE CO. S.C.
APR 1 12 54 PM '85
DONNIE S. TANKERSLEY
R.M.C.

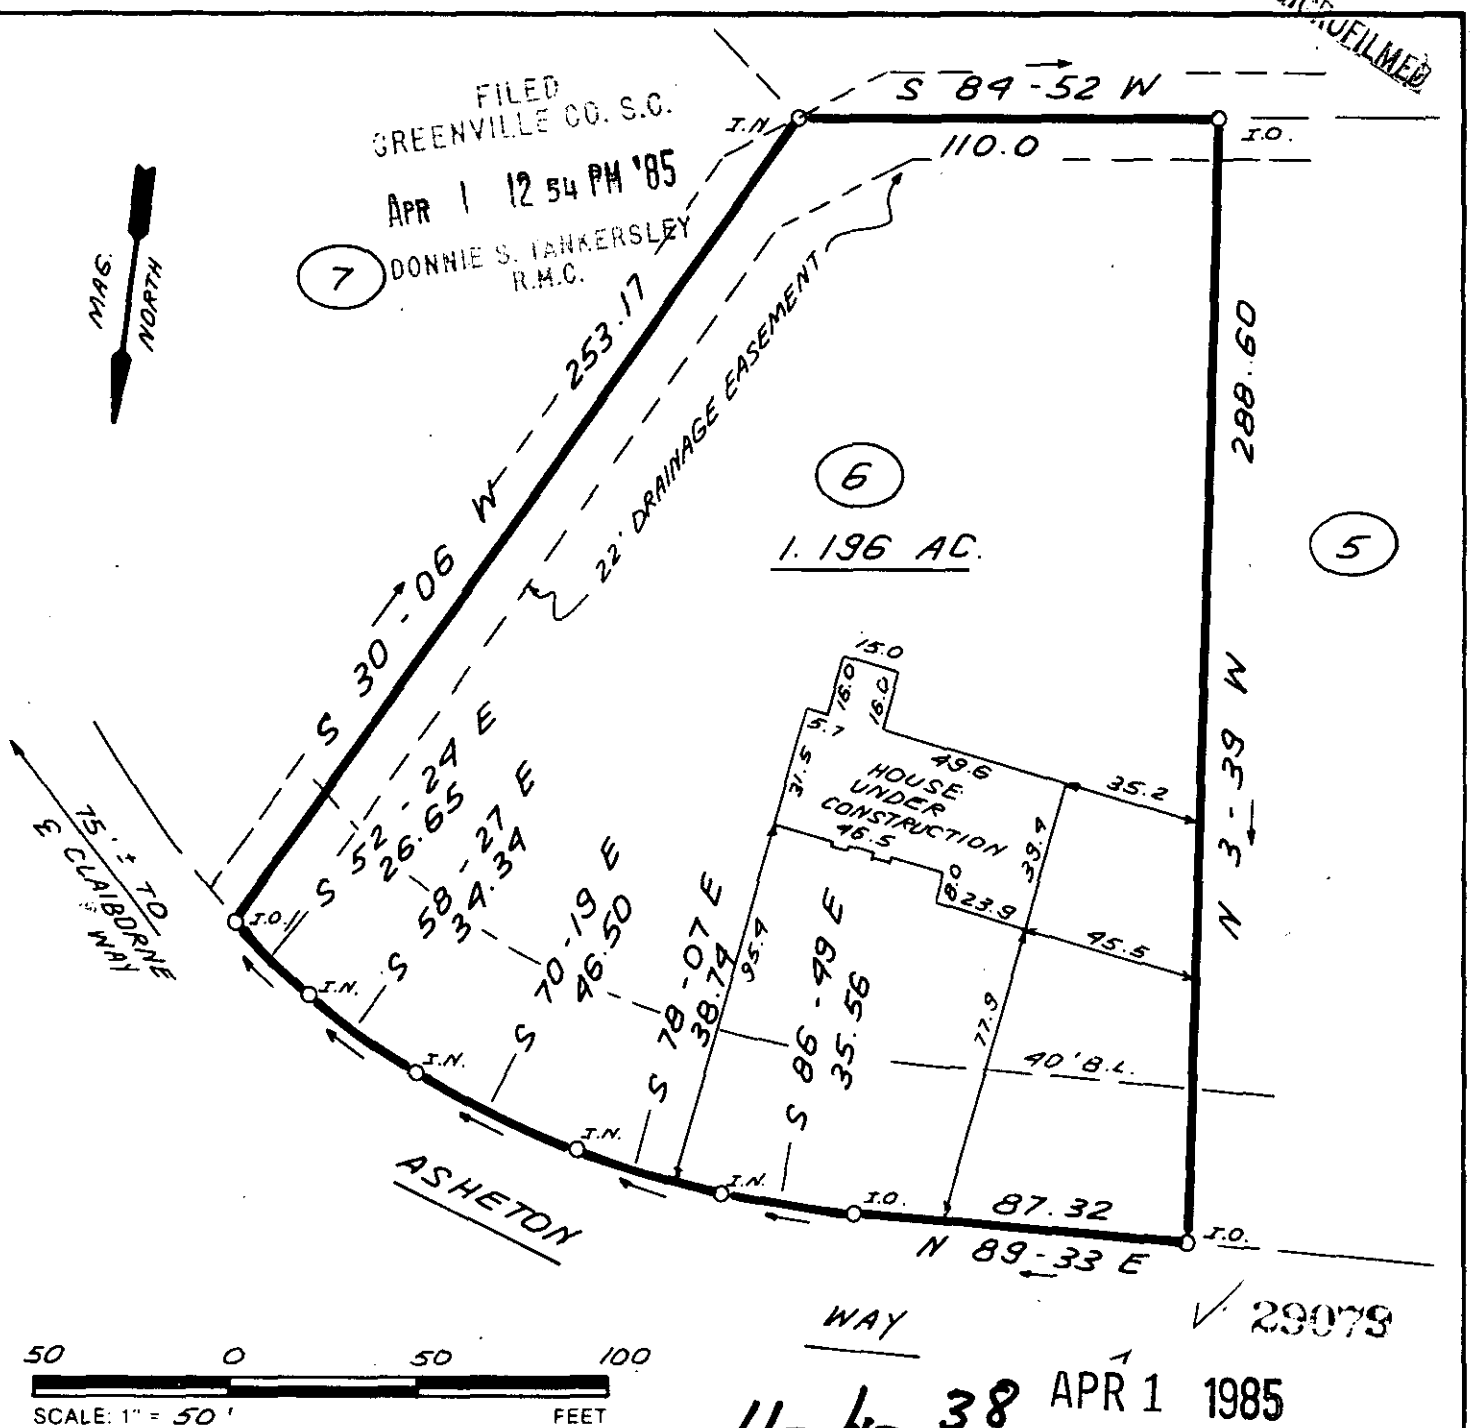

✓ 29079

11-4-38 APR 1 1985

THIS IS TO CERTIFY THAT THE PROPERTY SHOWN ON THIS PLAT WAS SURVEYED UNDER MY DIRECT SUPERVISION. PROPERTY LINES AND IMPROVEMENTS SHOWN ARE LOCATED CORRECTLY AND THAT NO VISIBLE ENCROACHMENTS EXIST UNLESS OTHERWISE SHOWN. THIS PROPERTY IS NOT LOCATED IN A DESIGNATED FLOOD HAZARD AREA.

SOUTH CAROLINA REGISTERED LAND SURVEYOR 4781 JAMES R. FREELAND

RLS. JAMES R. FREELAND
NO 4781

STATE OF SOUTH CAROLINA
GREENVILLE COUNTY

ASHETON
LOT 6
PROPERTY OF
SAN - DEL BUILDERS

GCTC -- 3 AP 1 85 1459

FREELAND & ASSOCIATES
Engineers • Land Surveyors
318 WEST STONE AVENUE.
GREENVILLE, S.C.
(803) 271-4924

PLAT BOOK	8P @ 85
DEED BOOK	1192-169
TAX MAP	539.8-1-6
PARTY CHIEF	J.E.C.
DRAWN	K.E.G.
DATE	3-21-85
DWG. NO.	126.56CT

THE PRINT MACHINE, INC. N53007