MICROFILMED

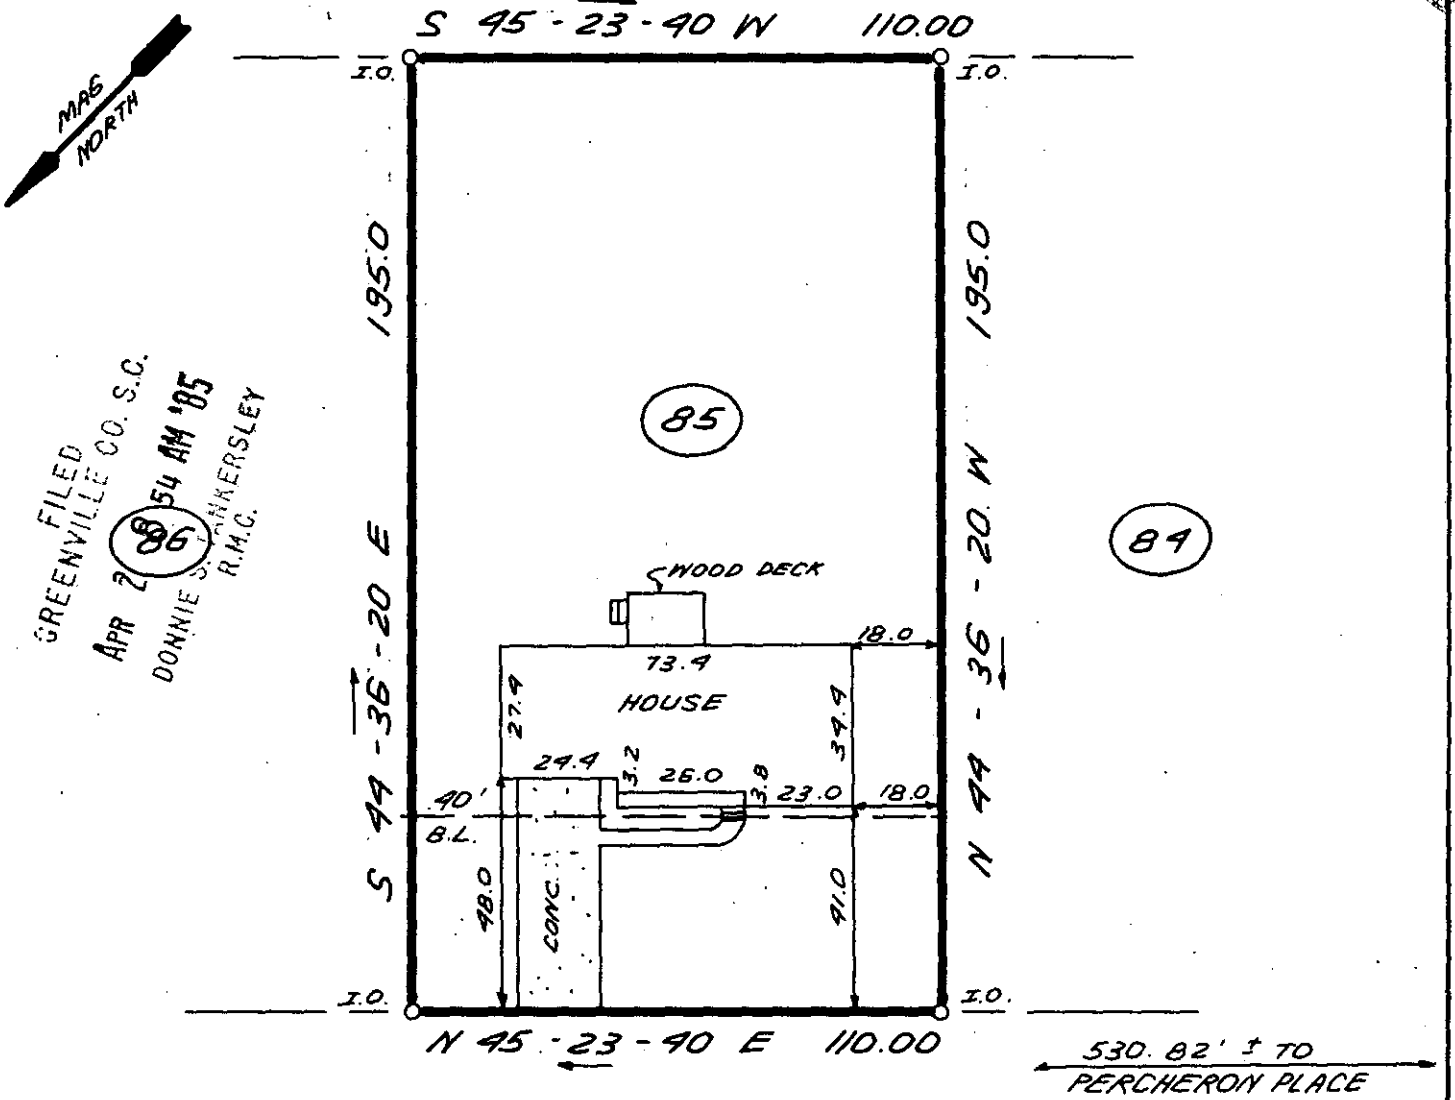

FILED
GREENVILLE CO. S.C.
APR 2 8 54 AM '85
DONNIE S. TANKERSLEY
R.M.C.

APR 2 1985

11-2-58

40 0 40 80
SCALE: 1" = 40' FEET

NOTE: THERE IS A 10' UTILITY & DRAINAGE EASEMENT ALONG SIDE & REAR LOT LINES.

29376

THIS IS TO CERTIFY THAT THE PROPERTY SHOWN ON THIS PLAT WAS SURVEYED UNDER MY DIRECT SUPERVISION. PROPERTY LINES AND IMPROVEMENTS SHOWN ARE LOCATED CORRECTLY AND THAT NO VISIBLE ENCROACHMENTS EXIST UNLESS OTHERWISE SHOWN. THIS PROPERTY IS NOT LOCATED IN A DESIGNATED FLOOD HAZARD AREA.

SOUTH CAROLINA REGISTERED LAND SURVEYOR 4781 JAMES R. FREELAND

RLS: JAMES R. FREELAND
NO: 4781

STATE OF SOUTH CAROLINA
GREENVILLE COUNTY

HERITAGE LAKES
LOT 85
PROPERTY OF
TIMOTHY C. HOUGHTON
& CHRISTY M. HOUGHTON

FREELAND & ASSOCIATES
Engineers • Land Surveyors
318 WEST STONE AVENUE.
GREENVILLE, S.C.
(803) 271-4924

PLAT BOOK	6H @ 18
DEED BOOK	
TAX MAP	539.4-1-84
PARTY CHIEF	RAJ
DRAWN	KEG
DATE	3-26-85
DWG. NO.	12685

THE PRINT MACHINE, INC. N53007