MICROFILMED

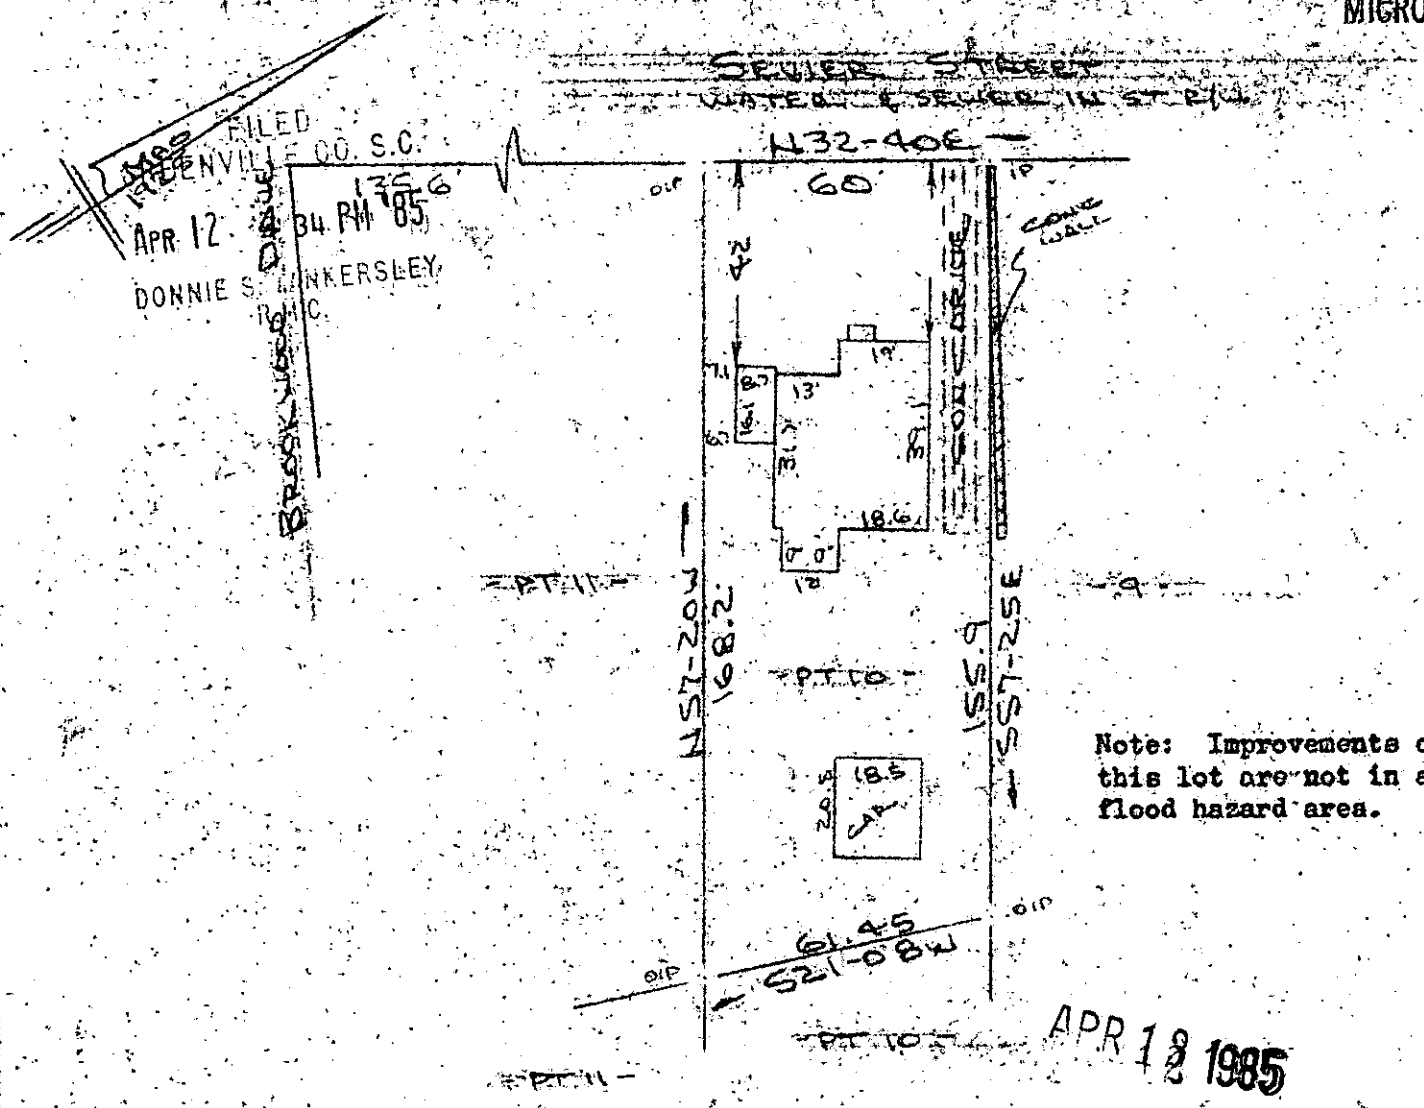

Note: Improvements on this lot are not in a flood hazard area.

PROPERTY OF
ROBERT A. MULLER & VALERIE M. MULLER
GREENVILLE COUNTY GREENVILLE S.C.
SCALE 1"=40' 9 APR 1985

This is to certify that on the 9th day of April, 1985, I surveyed the property shown on this plat, being known as part of lot 10 on plat of PROPERTY OF WILLIE H. & C. B. HARTIN and recorded in the RMC Office Greenville County, S. C., in Plat Book " G " at Page 246 and also known as PROPERTY OF ROBERT A. MULLER & VALERIE M. MULLER and recorded in Plat Book at Page ; and that the property lines, walls and buildings are as shown hereon, and that the walls and buildings located on said lot do not encroach or project on adjacent street or property, and that no adjacent walls or buildings encroach or project on said premises, and no power lines cross this property except as shown hereon.

11-4-98

30747

R. B. Bruce, RLS # 1952

CAROLINA SURVEYING CO.
112 Manly St.
Greenville, S. C.

Recordable Plat

268/48 216-3-11 300 8 (1953) 318.01