MICROFILMED

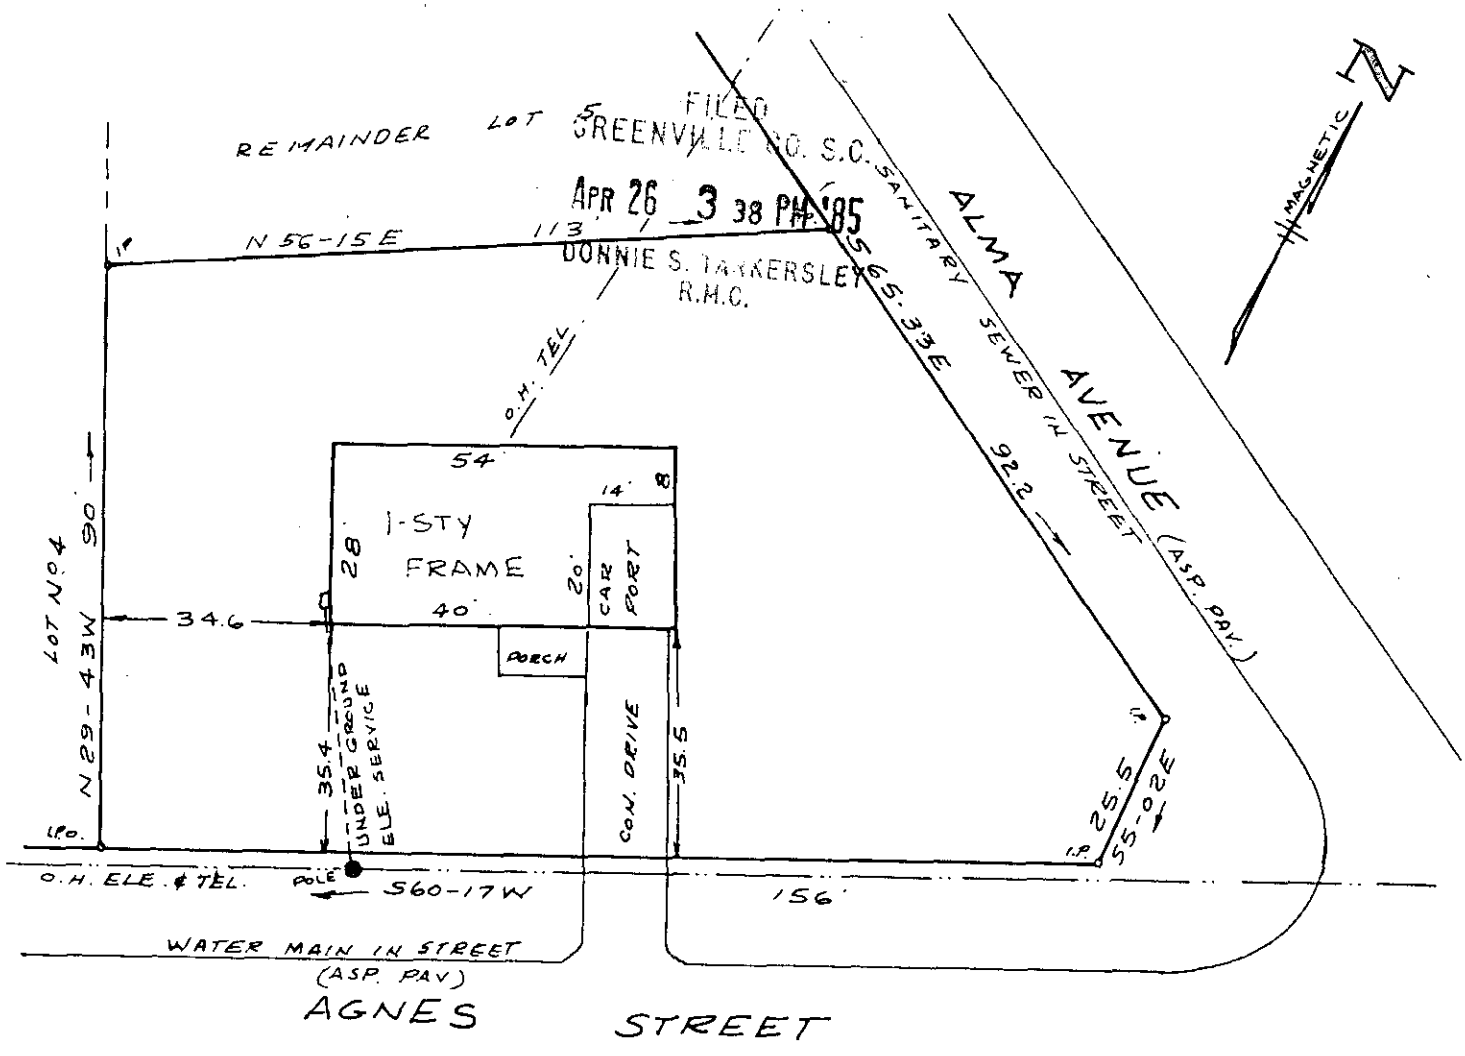


PROPERTY OF

BOYCE BOWERS

NEAR GREENVILLE S.C.

SCALE 1" = 30' DEC. 7, 1976

This is to certify that on December 7th. 1976, I surveyed the above lot, shown as a portion of lot No. 5 Block C on plat of J. Edd Means property recorded in plat book J pages 186 and 187 Greenville County R. M. C., and that the property lines, walls and buildings are as shown hereon; that the buildings located on said property do not encroach or project on adjacent streets or property, and that no adjacent walls, buildings or power lines encroach or project on said premises except as shown hereon.

SOUTH CAROLINA REGISTERED No. 1347 LAND SURVEYOR CLARK OLIN RIDDLE

11-M-5 APR 26 1985

32299

C. O. Riddle

S.C. Reg. L.S. #1347 Greenville, S.C.

3.00 8 21801