LOCATION MAP

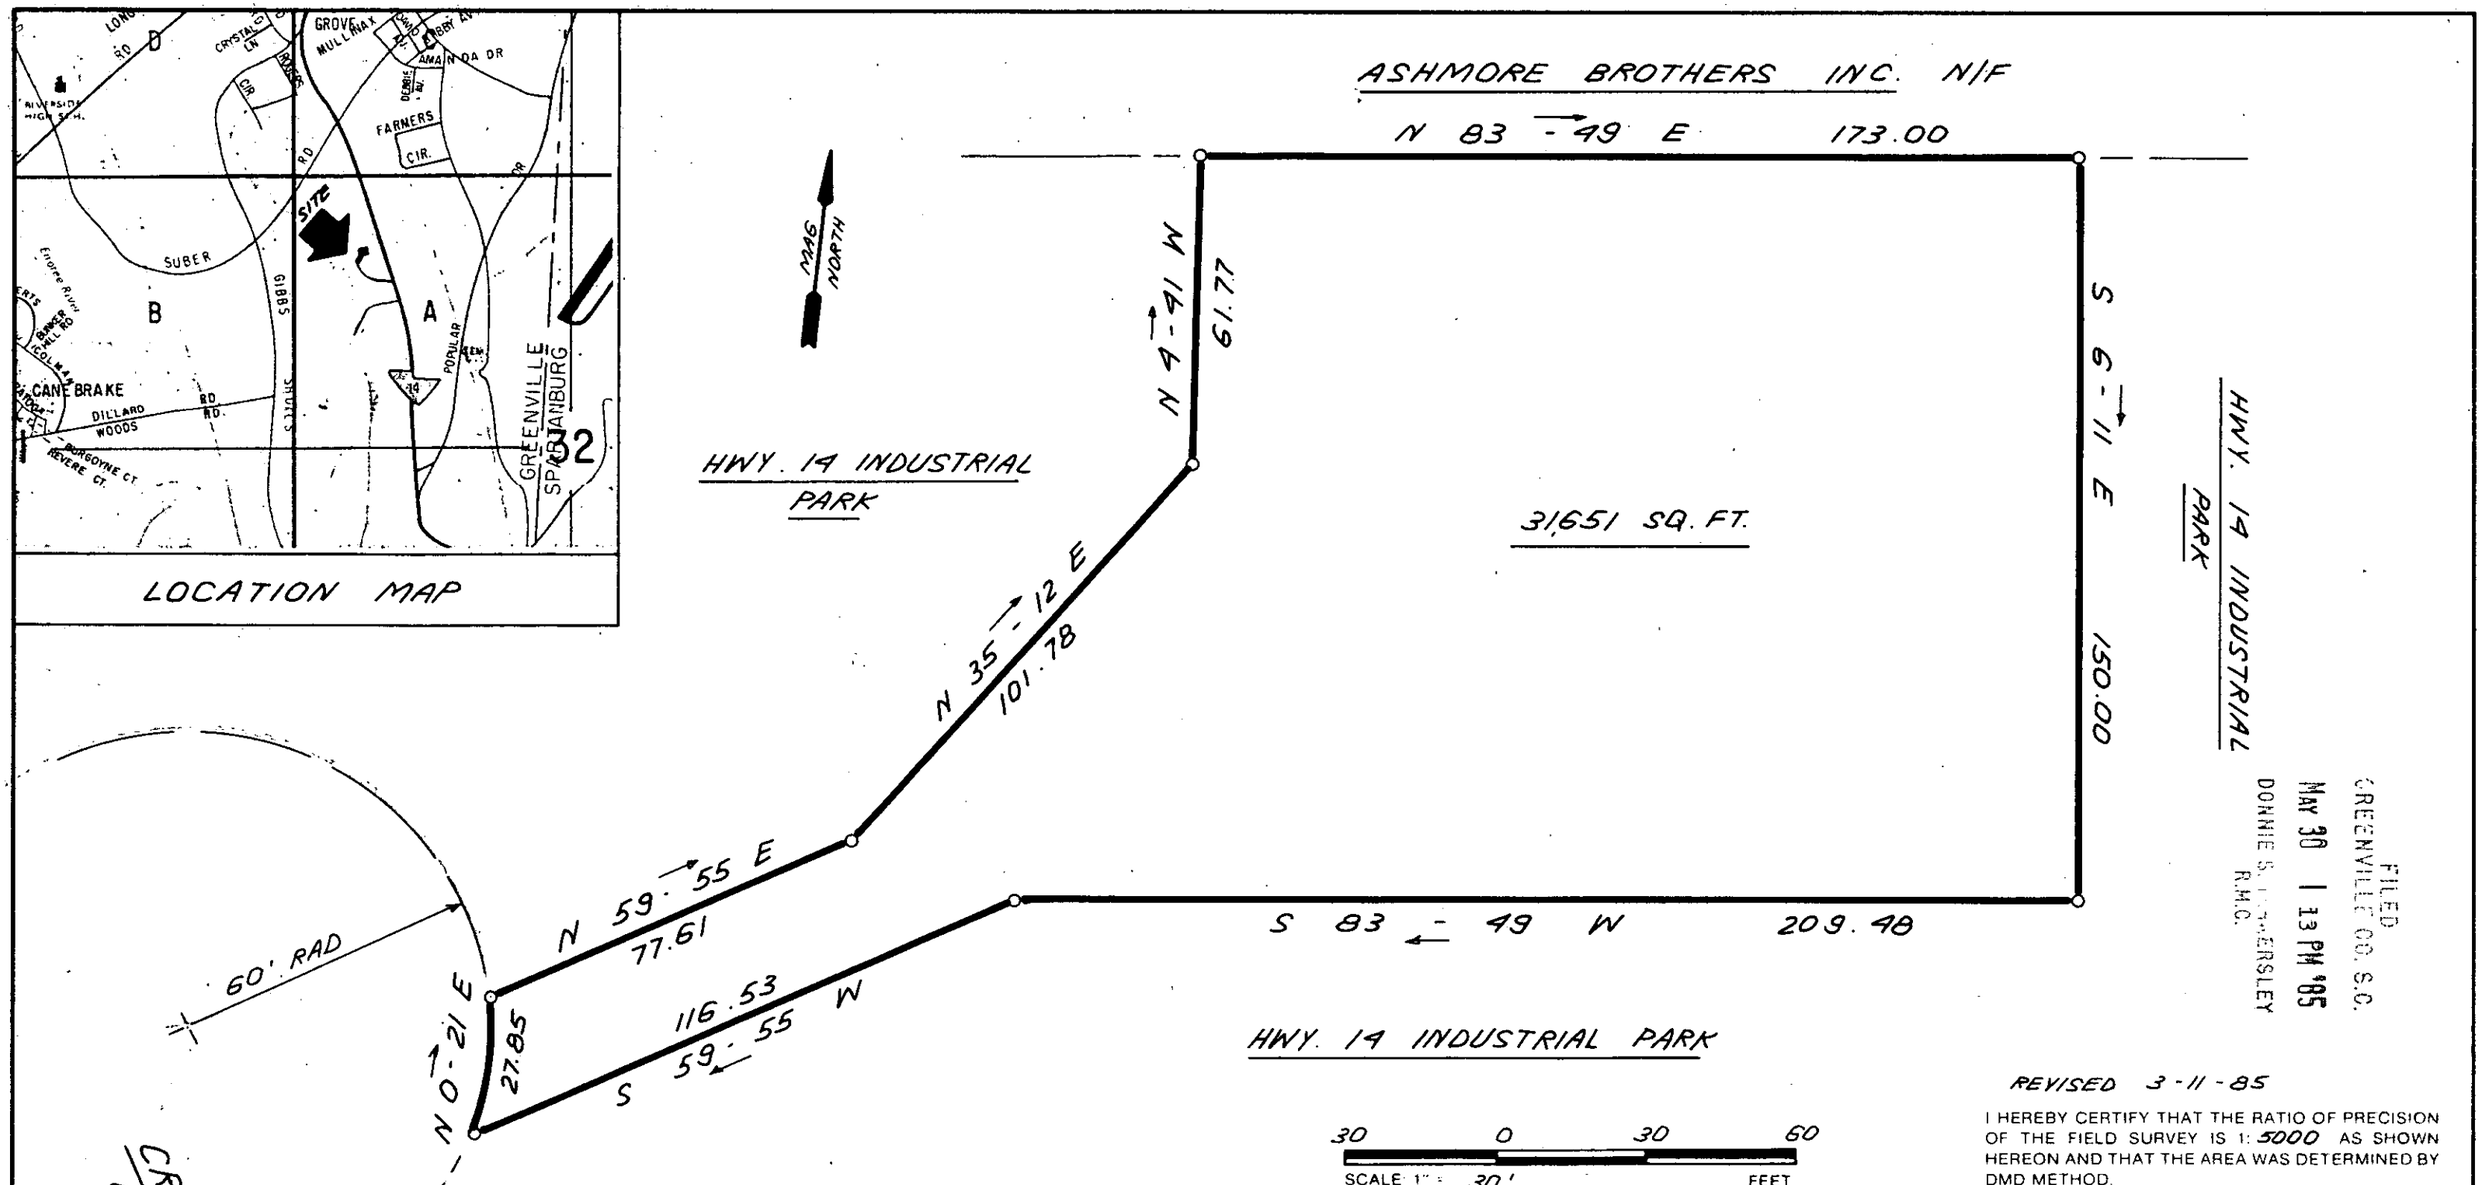

REVISED 3-11-85

I HEREBY CERTIFY THAT THE RATIO OF PRECISION OF THE FIELD SURVEY IS 1: 5000 AS SHOWN HEREON AND THAT THE AREA WAS DETERMINED BY DMD METHOD.

NOTE : 5' DRAINAGE & UTILITY EASEMENT ALONG ALL SIDE & REAR PROP. LINE

36297

11-N-54

SOUTH CAROLINA REGISTERED LAND SURVEYOR 4781 JAMES R. FREELAND

RLS: JAMES R. FREELAND
NO: 4781

STATE OF SOUTH CAROLINA
GREENVILLE COUNTY

SURVEY FOR
SUNBELT PROPERTIES, INC.

FREELAND & ASSOCIATES
Engineers • Land Surveyors
318 WEST STONE AVENUE.
GREENVILLE, S.C.
(803) 271-4924

PLAT BOOK	
DEED BOOK	
TAX MAP	
PARTY CHIEF	
DRAWN	K.E.G
DATE	10-25-83
DWG. NO.	8398-3

FILED
GREENVILLE CO. S.C.
MAY 30 1 13 PM '85
DONNIE S. TANKERSLEY
R.M.C.

MICROFILMED

THE PRINT MACHINE, INC. N41289

2 MY30 85 888 5.00C1