GREENVILLE HOTEL ASSOCIATES
A TENNESSEE LIMITED PARTNERSHIP

FILED
GREENVILLE CO. S.C.
JUN 20 12 49 PM '85
DONNIE S. TANKERSLEY
R.M.C.

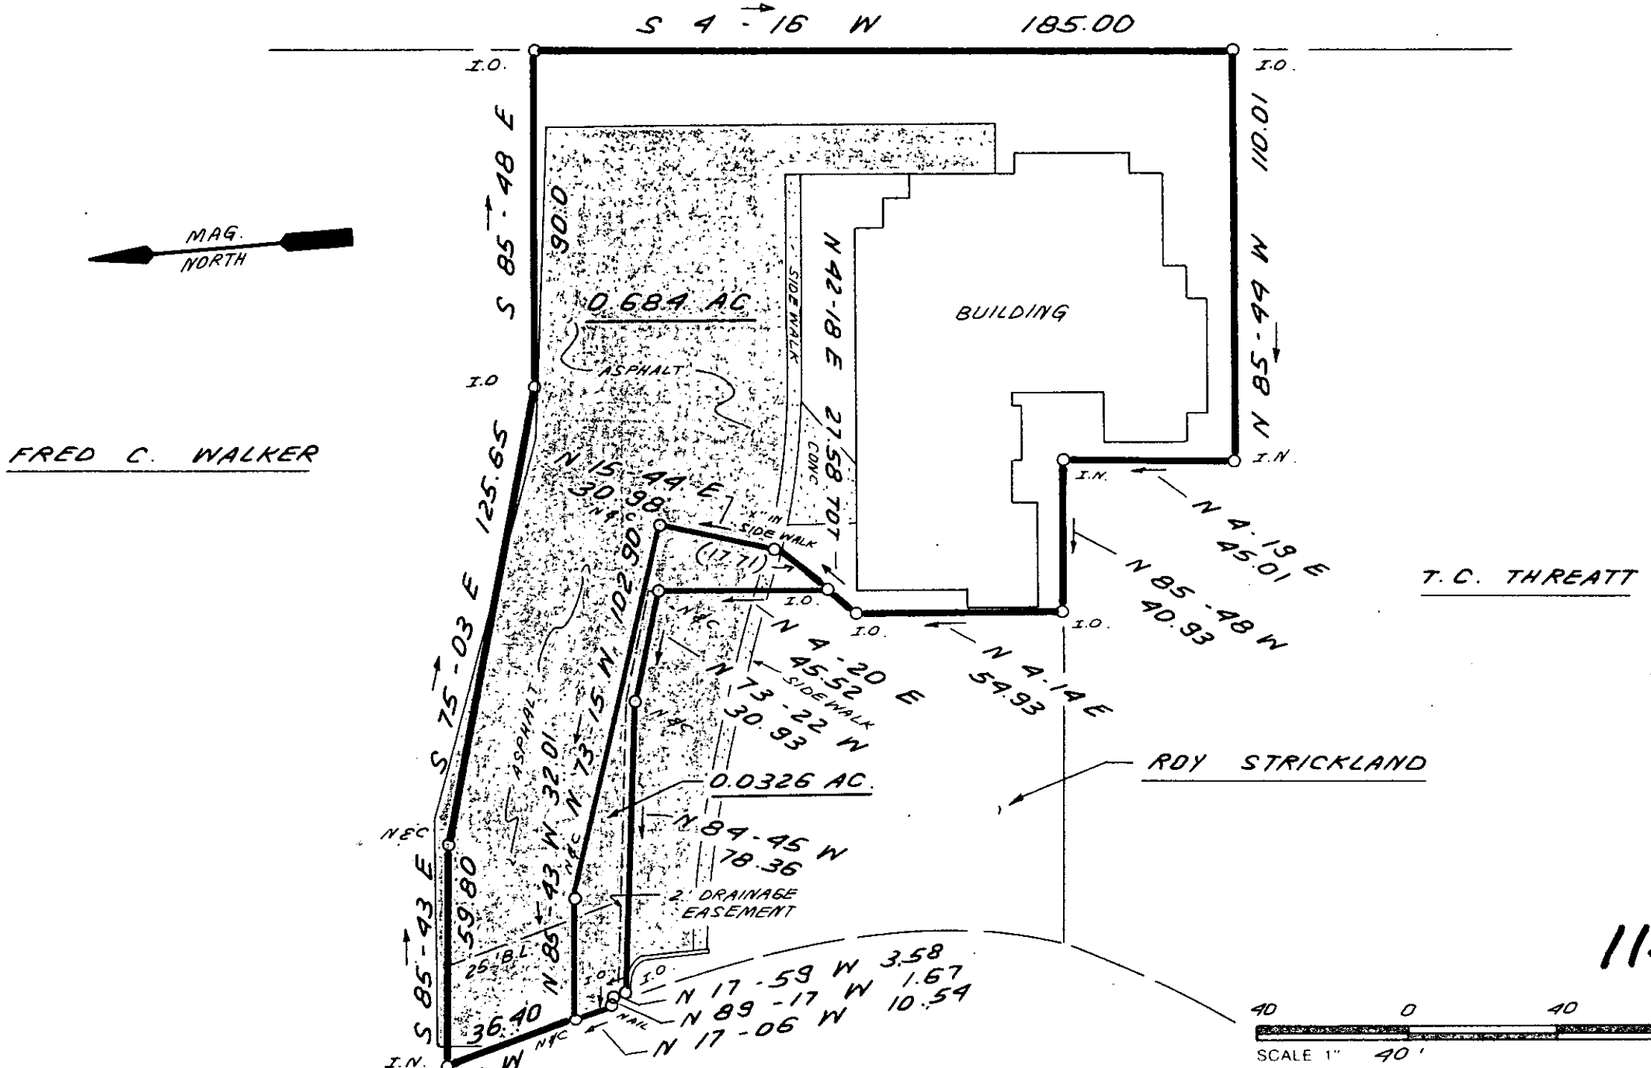

THIS PLAT IS NOT A SUBDIVISION AS DEFINED BY THE GREENVILLE COUNTY SUBDIVISION REGULATIONS.

6/20/85 Joseph C. Little
Chairman, Secretary, or Director of Planning,
Greenville County Planning Commission

38868

11-N-95 JUN 20 1985

40 0 40 80
SCALE 1" 40' FEET

I HEREBY CERTIFY THAT THE RATIO OF PRECISION OF THE FIELD SURVEY IS 1.5000 . AS SHOWN HEREON AND THAT THE AREA WAS DETERMINED BY DMD METHOD

SOUTH CAROLINA REGISTERED LAND SURVEYOR 4781 JAMES R. FREELAND

RLS JAMES R. FREELAND
NO 4781

STATE OF SOUTH CAROLINA
GREENVILLE COUNTY

SURVEY FOR
T.C. THREATT

FREELAND & ASSOCIATES
Engineers • Land Surveyors
318 WEST STONE AVENUE.
GREENVILLE, S.C.
(803) 271-4924

PLAT BOOK	
DEED BOOK	
TAX MAP	
PARTY CHIEF	L.T.
DRAWN	K.E.G
DATE	6-12-85
DWG NO	13206-1

MICROFILMED