MICROFILMED

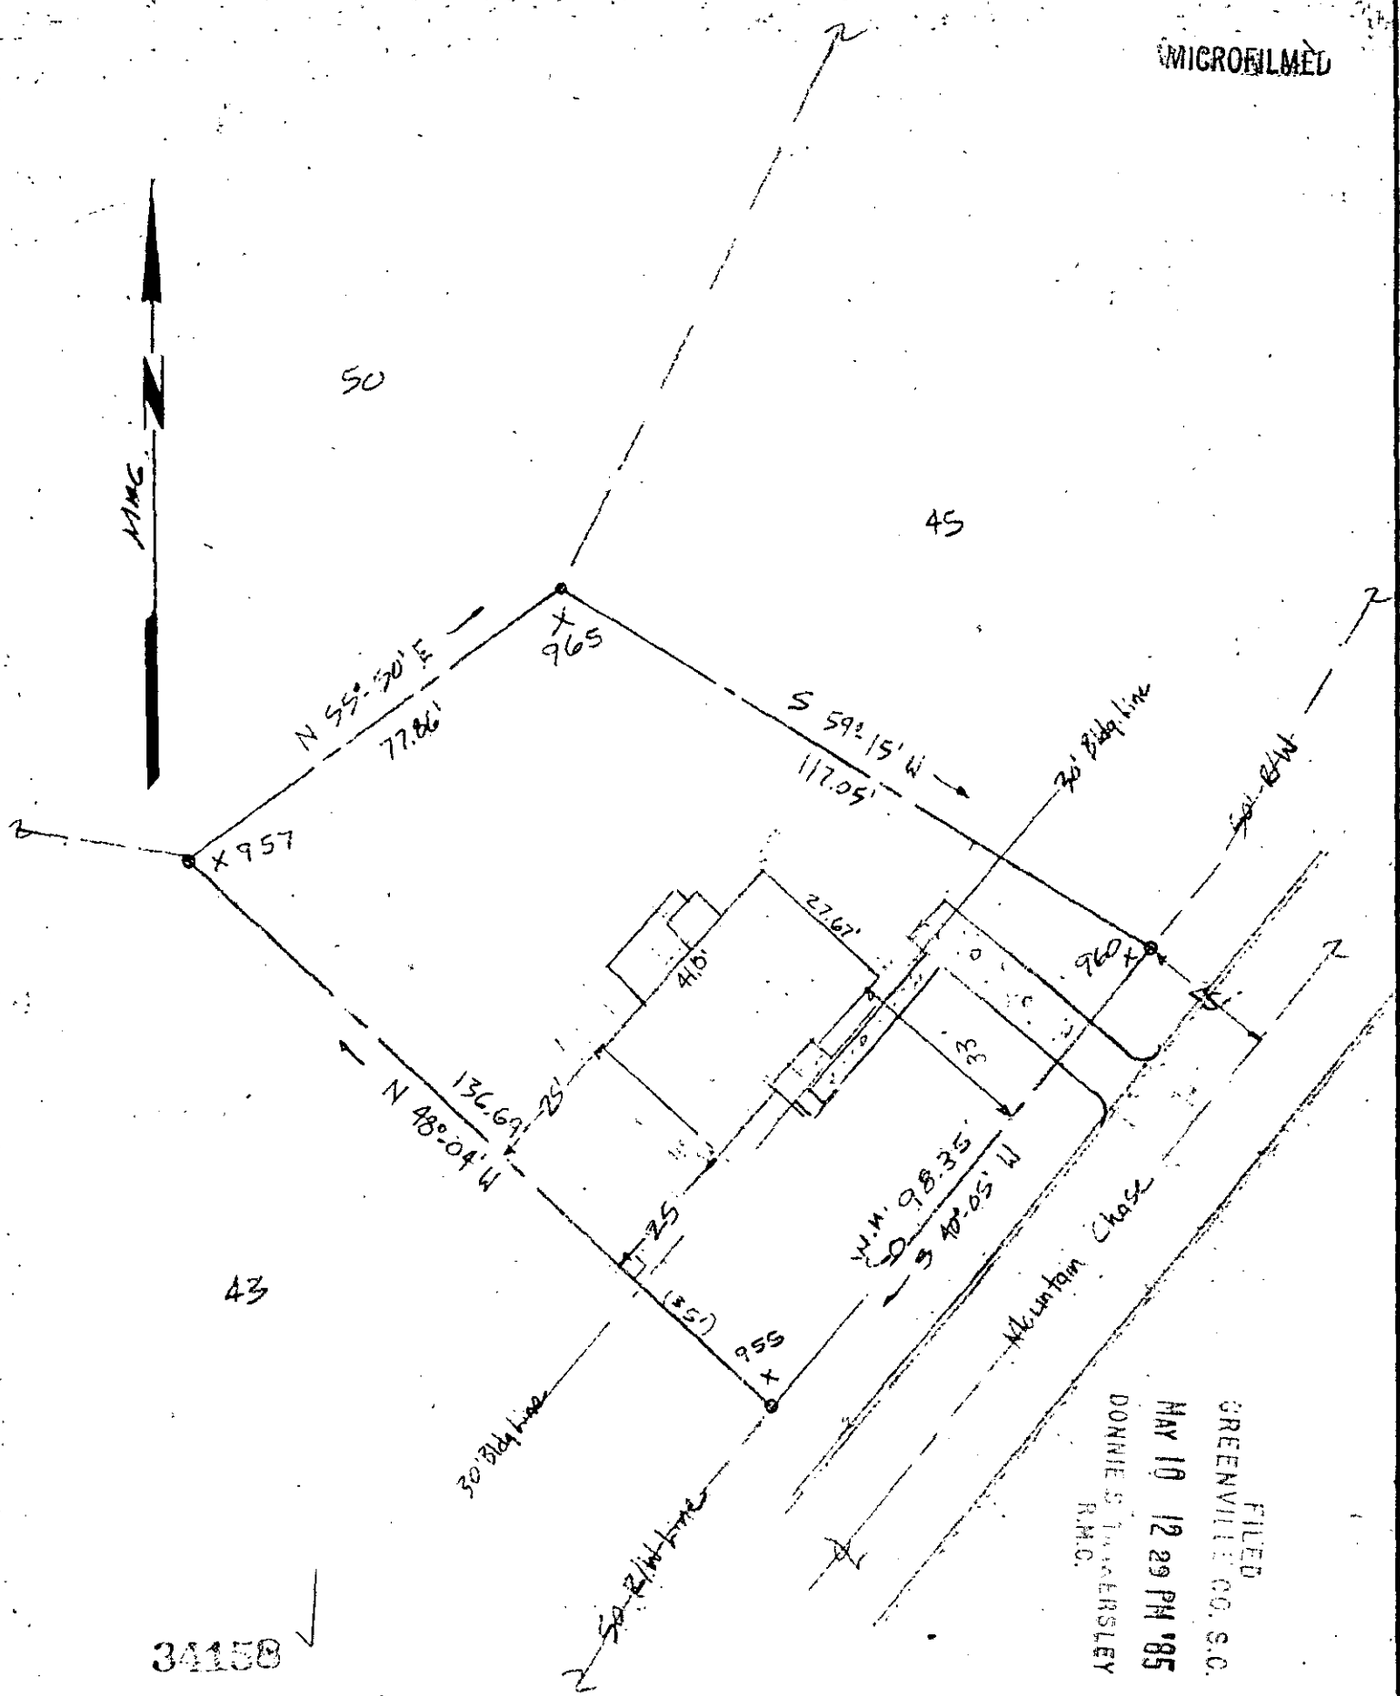

FILED
GREENVILLE CO. S.C.
MAY 10 12 29 PM '85
DONNIE S. TANKERSLEY
R.M.C.

34158

MOUTAIN CREEK
PHASE II

11-0-37

MAY 10 1985

SBS Plan# 1104-30

I certify that I have surveyed this lot and that it is, to the best of my knowledge, as shown; that there are no encroachments, unless otherwise shown; and that, unless indicated above, no portion of this lot lies within an officially designated flood plain.

0 30 60 90 120
BAR SCALE

SEE PLAT 9-F-62 FOR DRAINAGE INFO.

Seal	PROPERTY OF	Date: 4-29-85
	MICHAEL L. & RACHEL D. REVELS	Scale: 1"=30'
		Dwg. No.
	Lot No. 44 "Mountain Creek" Subdivision	Dwn. By: KGJr
	Greenville County South Carolina	Survey References: Block Sheet T 29.2
	K. T. GOULD, INC	Plat Bk. 9-F-62
Kermit T. Gould SC R.L.S. 4035	3228-A Wade Hampton Blvd. Taylors, SC	Deed Vol.