AF 37274B

FILED
GREENVILLE CO. S.C.
MAY 10 12 35 PM '85
DONNIE S. TANKERSLEY
R.M.C.

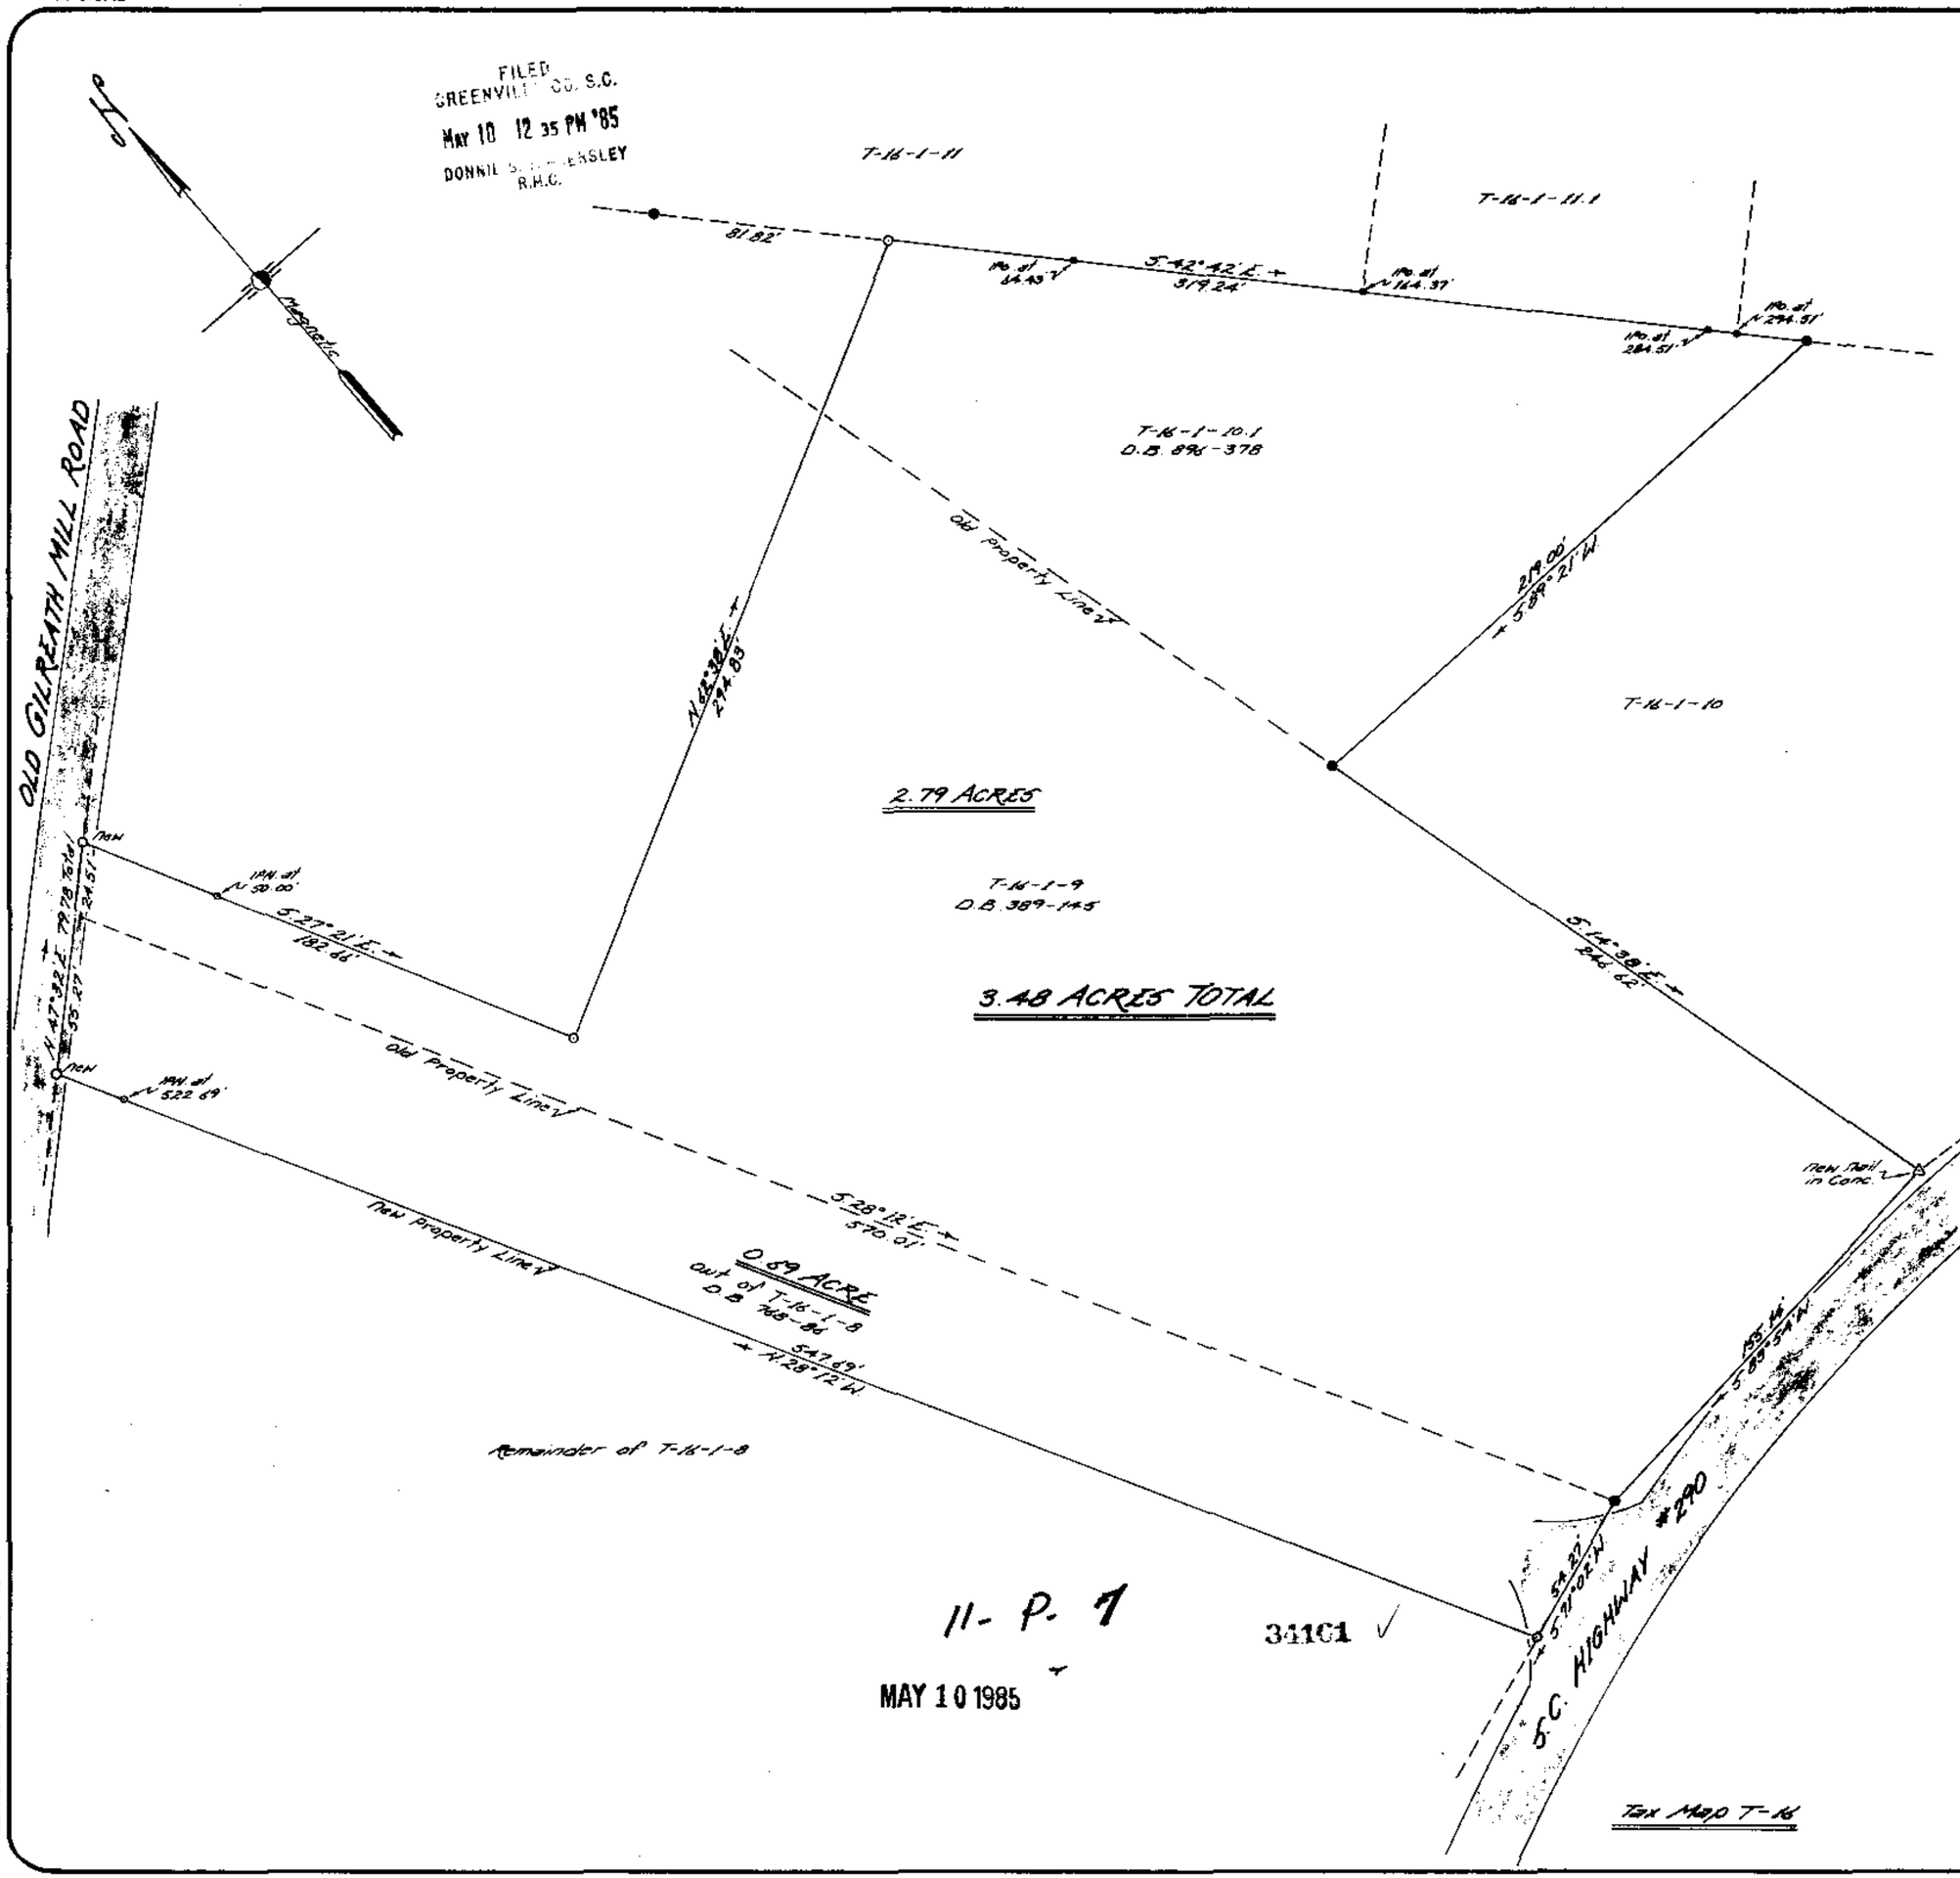

LOCATION MAP

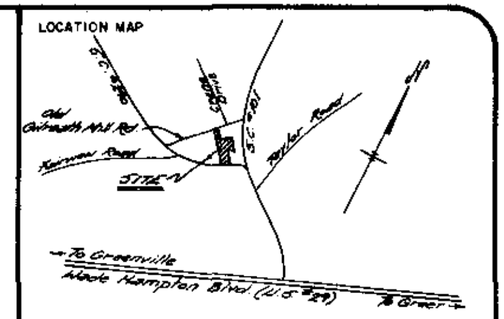

LEGEND

- Iron Pin New
- Iron Pin Old
- Nail & Cap
- Stone Old
- Railroad Spike
- Monument

☑ I hereby certify that the ratio of precision of the unadjusted field survey is 1 / 10,000 as shown hereon and the area was determined by the coordinate method of area calculation, monuments are as noted hereon

☑ I hereby certify that the measurements as shown are correct and there are no obvious encroachments or projections except as shown

☑ This property is subject to all easements, zoning ordinances, and/or rights of way, of record, or not of record

DEED REFS Vol. 896 Page 378, Vol 389 Page 145, & Vol. 768 Page 86.

PLAT REF. Vol. 4E Page 163.

2212	4/12/85	
R.L.S. NO	DATE	SIGNATURE

PROPERTY OF

WOODROW R. VAUGHN

SURVEYED FOR

WOODROW R. VAUGHN

GREENVILLE COUNTY SOUTH CAROLINA

1" = 40' scale 40 0 40 80 feet

DRAWN	FIELD	DATE	JOB NO.
T.L.M.	J.R.S.	4/8/85	B850408

Tri-State Surveyors
109 Few Street
Greer, South Carolina

11- P. 1

34161

MAY 10 1985

REPROGRAPHIC CONSULTANTS INC

MICROFILMED

2 MY 10 85 735