MICROFILMED

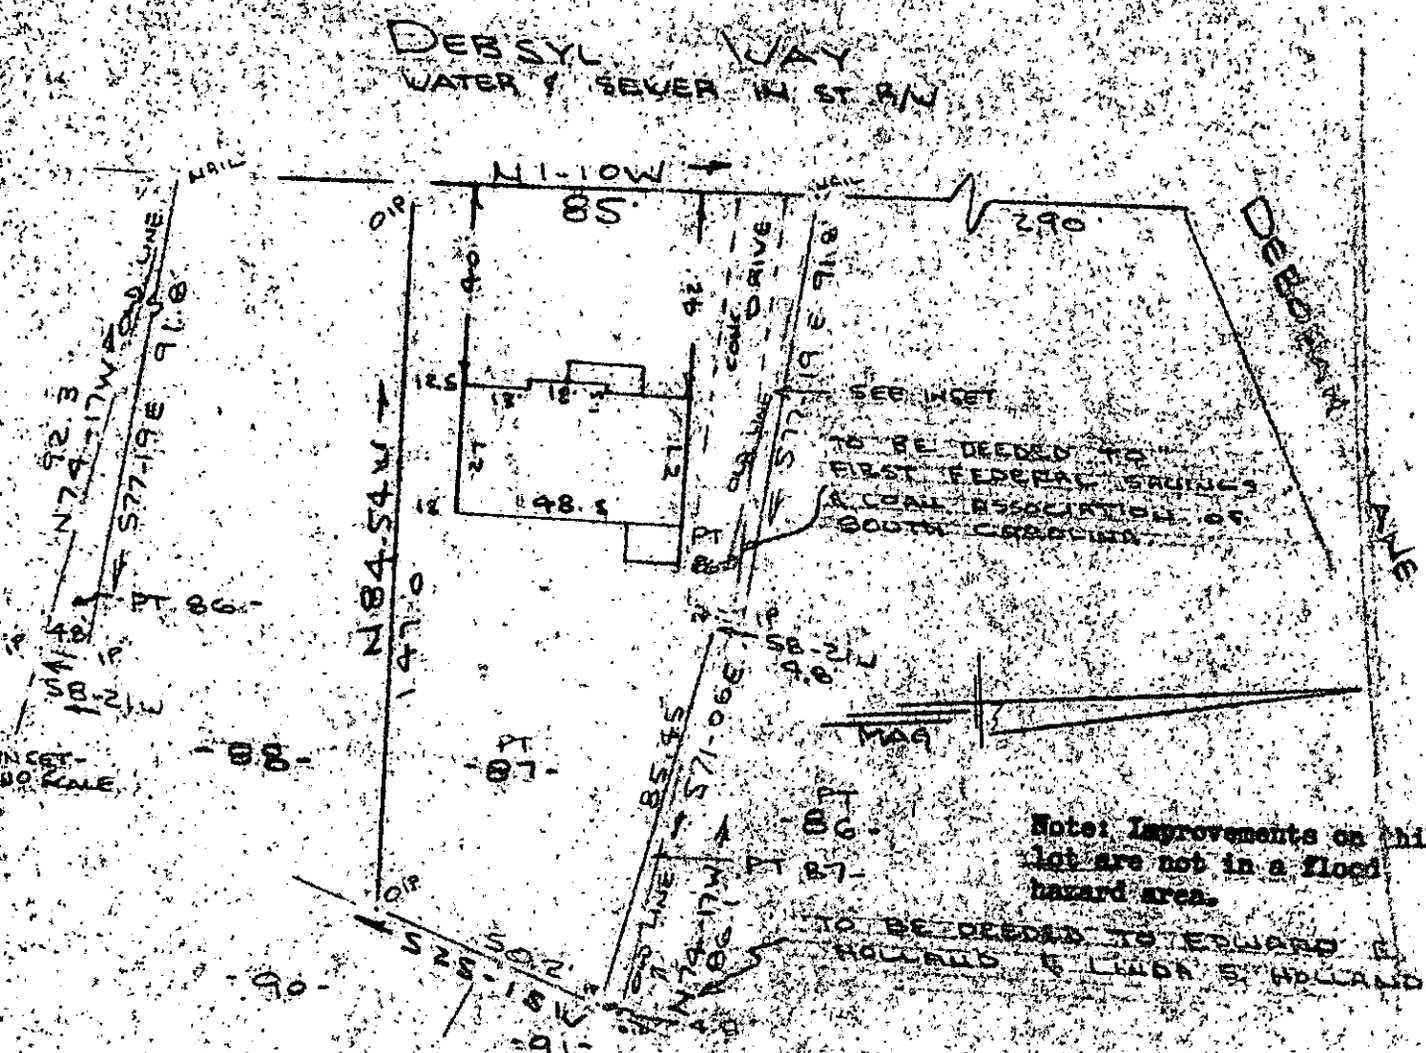

PROPERTY OF

FIRST FEDERAL SAVINGS & LOAN ASSOCIATION OF SOUTH CAROLINA

NEAR GREENVILLE, S.C.

SCALE 1"=40 31 JAN. 1985

This is to certify that on the 31st day of Jan., 1985, I surveyed the property shown on this plat, being known pt. 86 & pt. 87 on plat of LAKEWOOD ON THE SALUDA and recorded in the RMC Office Greenville County, S. C., in Plat Book "QQ" at Page 15; and also being known as PROPERTY OF MARK S. JAYSON & LOUISE JAYSON and recorded in Plat Book "8 - C at Page 81; and that the property lines, walls and buildings are as shown hereon, and that the walls and buildings located on said lot do not encroach or project on adjacent street or property, and that no adjacent walls or buildings encroach or project on said premises, and no power lines cross this property except as shown hereon. Also known as LAKEWOOD OF FIRST FEDERAL SAVINGS & LOAN ASSOCIATION OF SOUTH CAROLINA and recorded in Plat Book at Page.

FILED
GREENVILLE CO. S. C.
MAY 30 3 07 PM '85
DONNIE S. TANKERSLEY
R.M.C.

11-Q-14 36295 R. B. Bruce

R. B. Bruce, RLS #1952

Recordable Plat

CAROLINA SURVEYING CO.
112 Manly St.
Greenville, S. C.

9/63A 225/309 825.1-87

15171