MICROFILMED

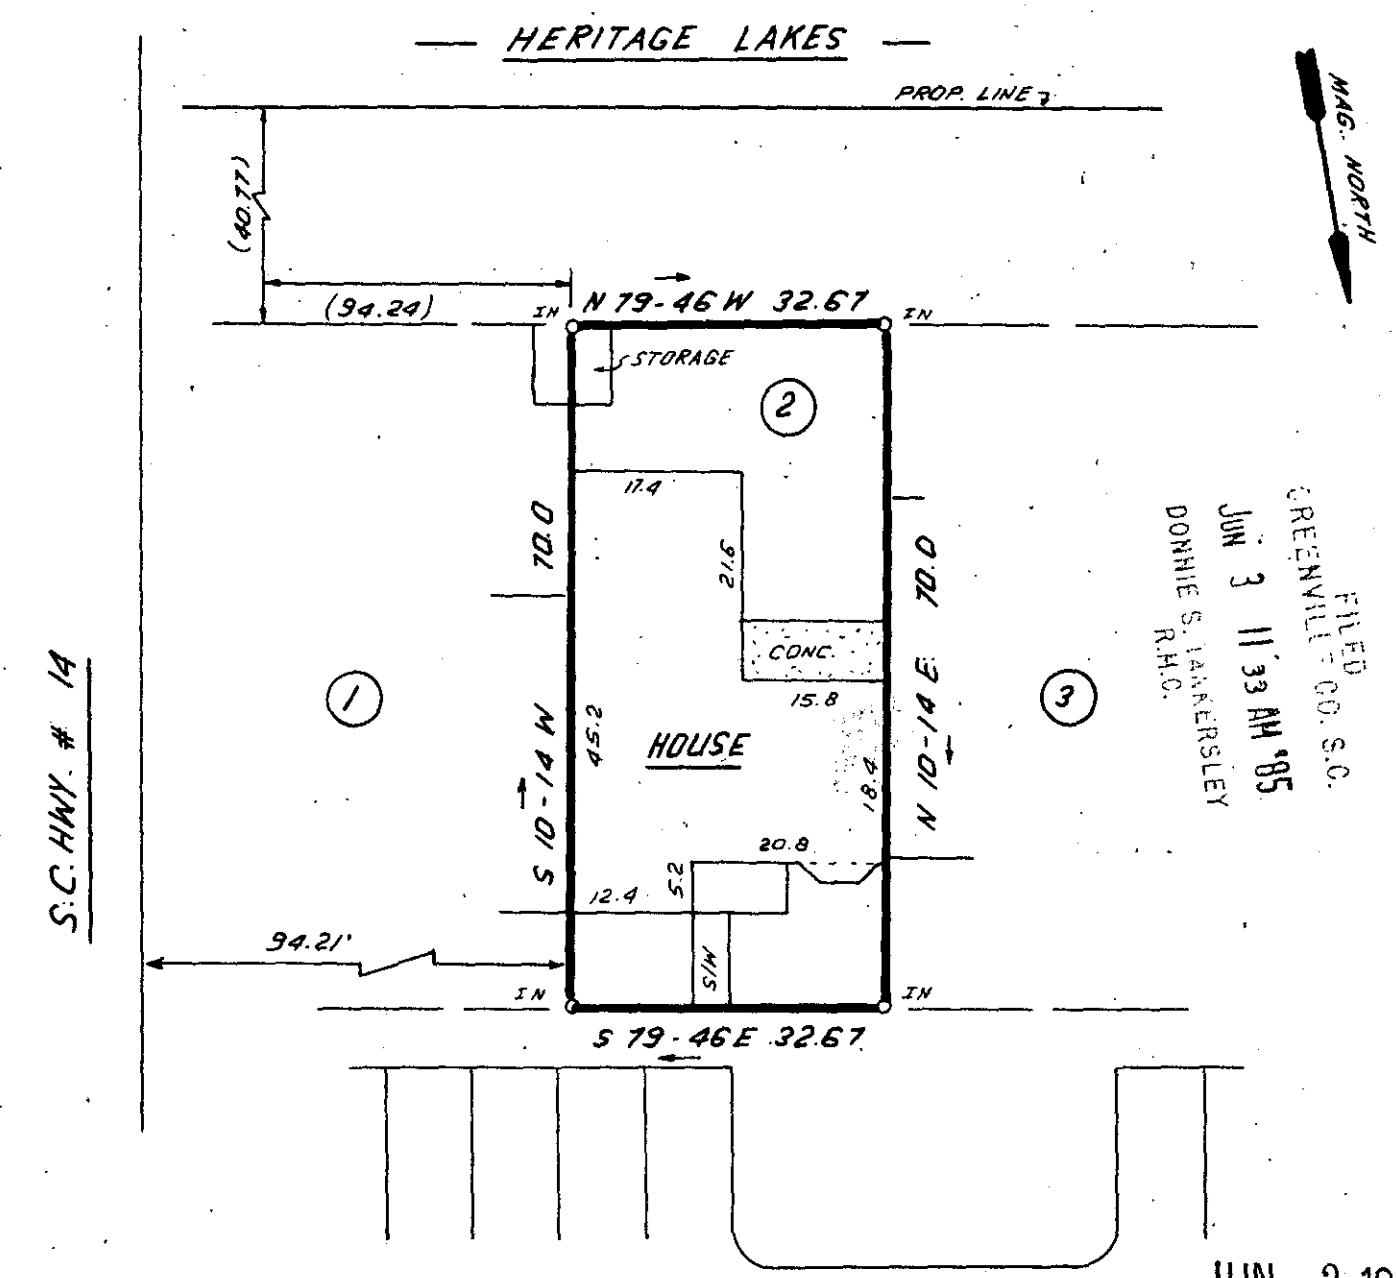

FILED
GREENVILLE CO. S.C.
JUN 3 11 33 AM '85
DONNIE S. TANKERSLEY
R.H.C.

JUN 3 1985

20 0 20 40

SCALE: 1" = 20' FEET

11Q-37 36794

THIS IS TO CERTIFY THAT THE PROPERTY SHOWN ON THIS PLAT WAS SURVEYED UNDER MY DIRECT SUPERVISION PROPERTY LINES AND IMPROVEMENTS SHOWN ARE LOCATED CORRECTLY AND THAT NO VISIBLE ENCROACHMENTS EXIST UNLESS OTHERWISE SHOWN. THIS PROPERTY IS NOT LOCATED IN A DESIGNATED FLOOD HAZARD AREA.

SOUTH CAROLINA REGISTERED LAND SURVEYOR 4781 JAMES R. FREELAND

RLS: JAMES R. FREELAND
NO: 4781

STATE OF SOUTH CAROLINA
GREENVILLE COUNTY

FOREST LAKE
SEC. 1; PHASE 1; LOT 2
PROPERTY OF
ELIZABETH A. PAQUETTE

FREELAND & ASSOCIATES
Engineers • Land Surveyors
318 WEST STONE AVENUE.
GREENVILLE, S.C.
(803) 271-4924

PLAT BOOK	11 I-6
DEED BOOK	
TAX MAP	
PARTY CHIEF	J.C.
DRAWN	I.R.
DATE	4-19-85
DWG NO.	12838

THE PRINT MACHINE, INC. N48640

3.00 .8 31801