MICROFILMED

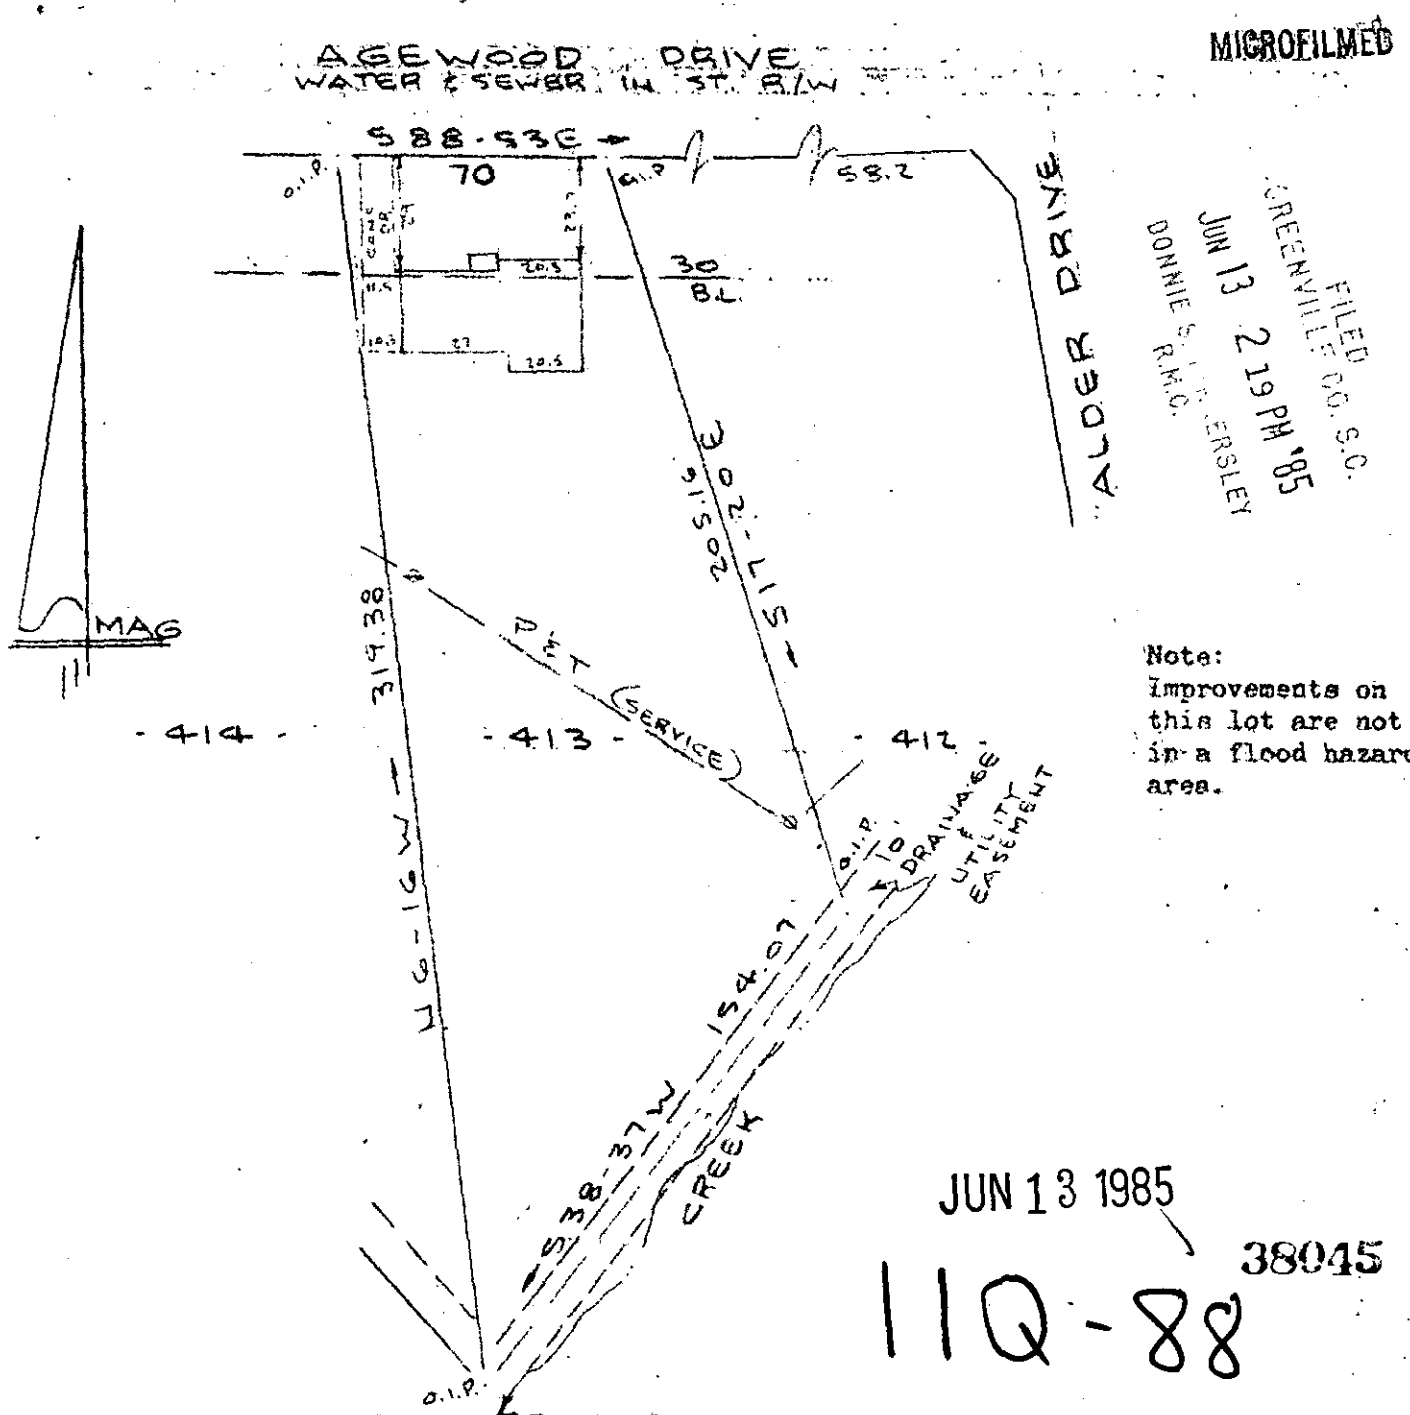


FILED
GREENVILLE CO. S.C.
JUN 13 2 19 PM '85
DONNIE S. TALKERSLEY
R.M.C.

Note:
Improvements on this lot are not in a flood hazard area.

JUN 13 1985

38045

11Q-88

PROPERTY OF
JOSEPH N. ROBERTS & MIRIAM C. ROBERTS
SIMPSONVILLE, S.C. GREENVILLE CO.
SCALE 1" = 50' 30 MAY 1985

50 25 0 50 100 150

This is to certify that on the 30th day of May, 185 , I surveyed the property shown on this plat, being known as lot 413 on plat of Sheet No. One WESTWOOD SECTION V and recorded in the RMC Office Greenville County, S. C., in Plat Book " 4 - X " at Page 62; and that the property lines, walls and buildings are as shown hereon, and that the walls and buildings located on said lot do not encroach or project on adjacent street or property, and that no adjacent walls or buildings encroach or project on said premises, and no power lines cross this property except as shown hereon.

Recordable Plat

R. B. Bruce, RLS #1952

CAROLINA SURVEYING CO.
112 Manly St., Greenville, S. C.

BOOK ----2 JUN13 85 957 3.00CI

231/6 $74.10-1-22 1592