MICROFILMED

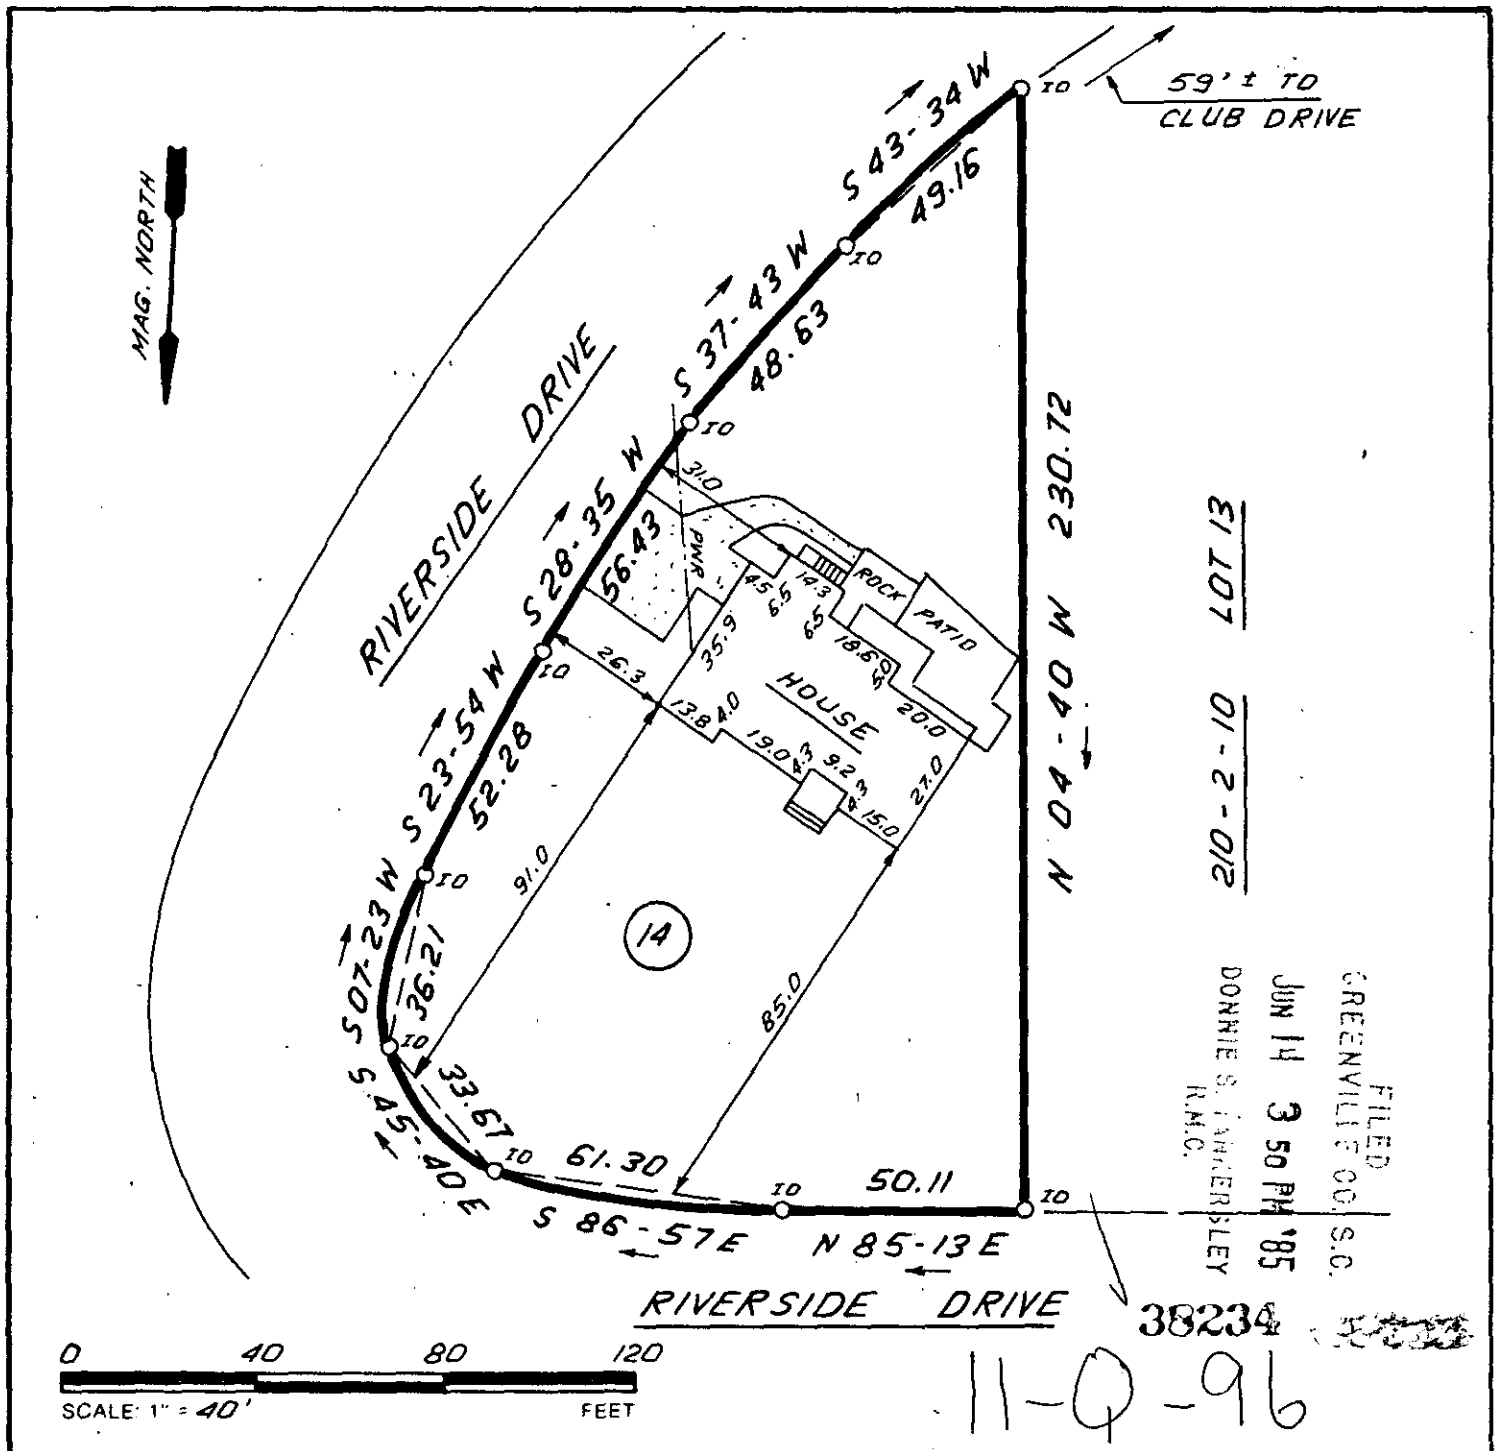

FILED
GREENVILLE CO., S.C.
JUN 14 3 50 PM '85
DONNIE S. TANKERSLEY
R.M.C.

38234

11-9-96

THIS IS TO CERTIFY THAT THE PROPERTY SHOWN ON THIS PLAT WAS SURVEYED UNDER MY DIRECT SUPERVISION PROPERTY LINES AND IMPROVEMENTS SHOWN ARE LOCATED CORRECTLY AND THAT NO VISIBLE ENCROACHMENTS EXIST UNLESS OTHERWISE SHOWN. THIS PROPERTY IS NOT LOCATED IN A DESIGNATED FLOOD HAZARD AREA

SOUTH CAROLINA REGISTERED LAND SURVEYOR 4781 JAMES R. FREELAND

RLS: JAMES R. FREELAND
NO: 4781

STATE OF SOUTH CAROLINA
GREENVILLE COUNTY

MARSHALL FOREST
LOT 14
PROPERTY OF
B. STRATON ELDRIDGE
DONDRA OUT ELDRIDGE

FREELAND & ASSOCIATES
Engineers • Land Surveyors
318 WEST STONE AVENUE.
GREENVILLE, S.C.
(803) 271-4924

PLAT BOOK	H 133 & 134
DEED BOOK	1074 - 620
TAX MAP	210-2-11
PARTY CHIEF	J.C.C.
DRAWN	I.R.
DATE	6-14-85
DWG NO.	13222

THE PRINT MACHINE, INC. N48640