MICROFILMED

FILED
GREENVILLE CO., S.C.
AUG 9 9:58 AM '85
DORNIE S. TANKERSLEY
R.M.C.

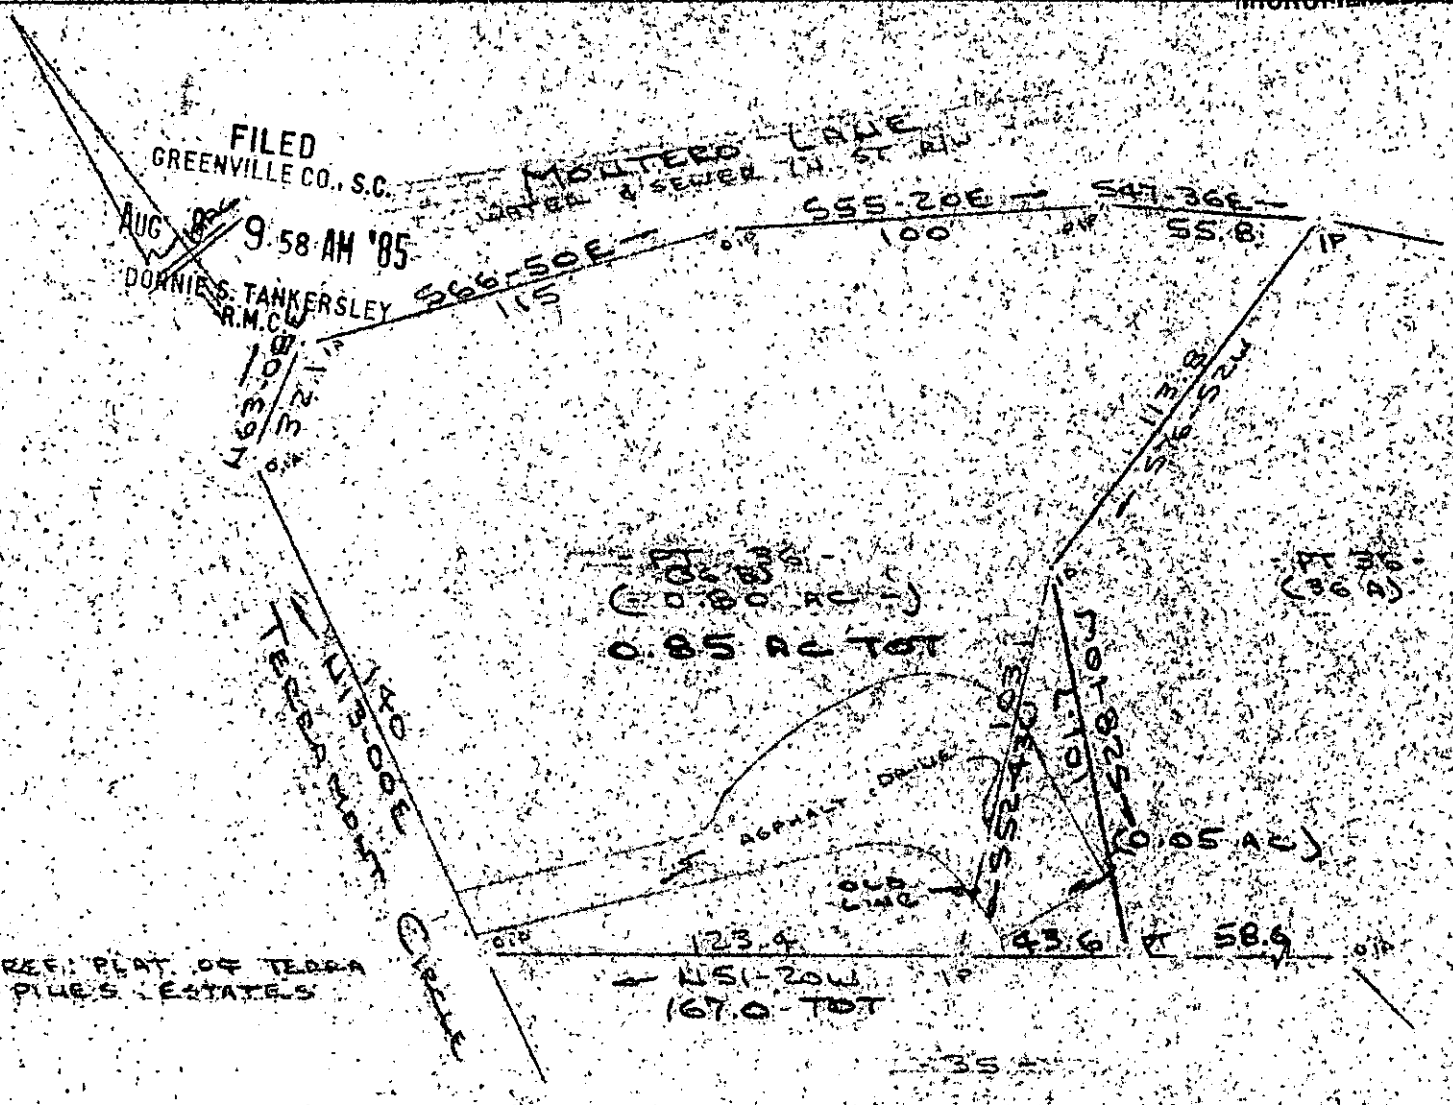

REF: PLAT OF TERRA PINES ESTATES

SURVEY FOR
HEINER J SCHUERMAN
NEAR GREENVILLE (GREENVILLE COUNTY, S.C.
SCALE 1" = 50' 16 NOV 1984
REV 17 JULY 1985

50 25 0 50

NOTE: PLAT REV. TO SHOW 0.05 AC. BY OFFICE COMPUTATION ONLY. NO FIELD SURVEY ON REV. DATE.

RATIO OF PRECISION OF FIELD SURVEY - 1/5000+

4679

AUG 8 1985

11-U-43

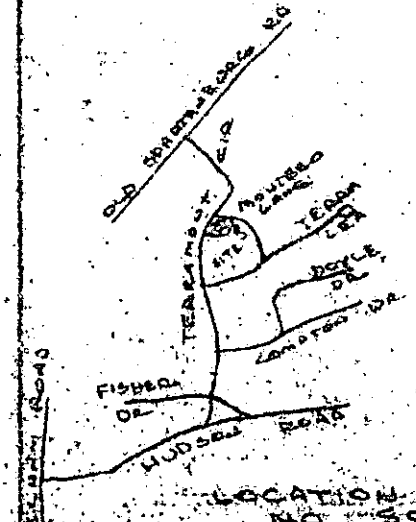

LOCATION MAP
NO SCALE

R. B. BRUCE
R. B. BRUCE & ASSOCIATES
CAROLINA SURVEYING CO.
117 FINLEY ST.
GREENVILLE, S.C.

Recordable Plat

620/68 538 1-7 PC 21-2 (360) 1960