FILED
GREENVILLE CO., S.C.
OCT 16 4 16 PM '85
DONNIE S. TANKERSLEY
R.M.C.

Dwg. No. 757

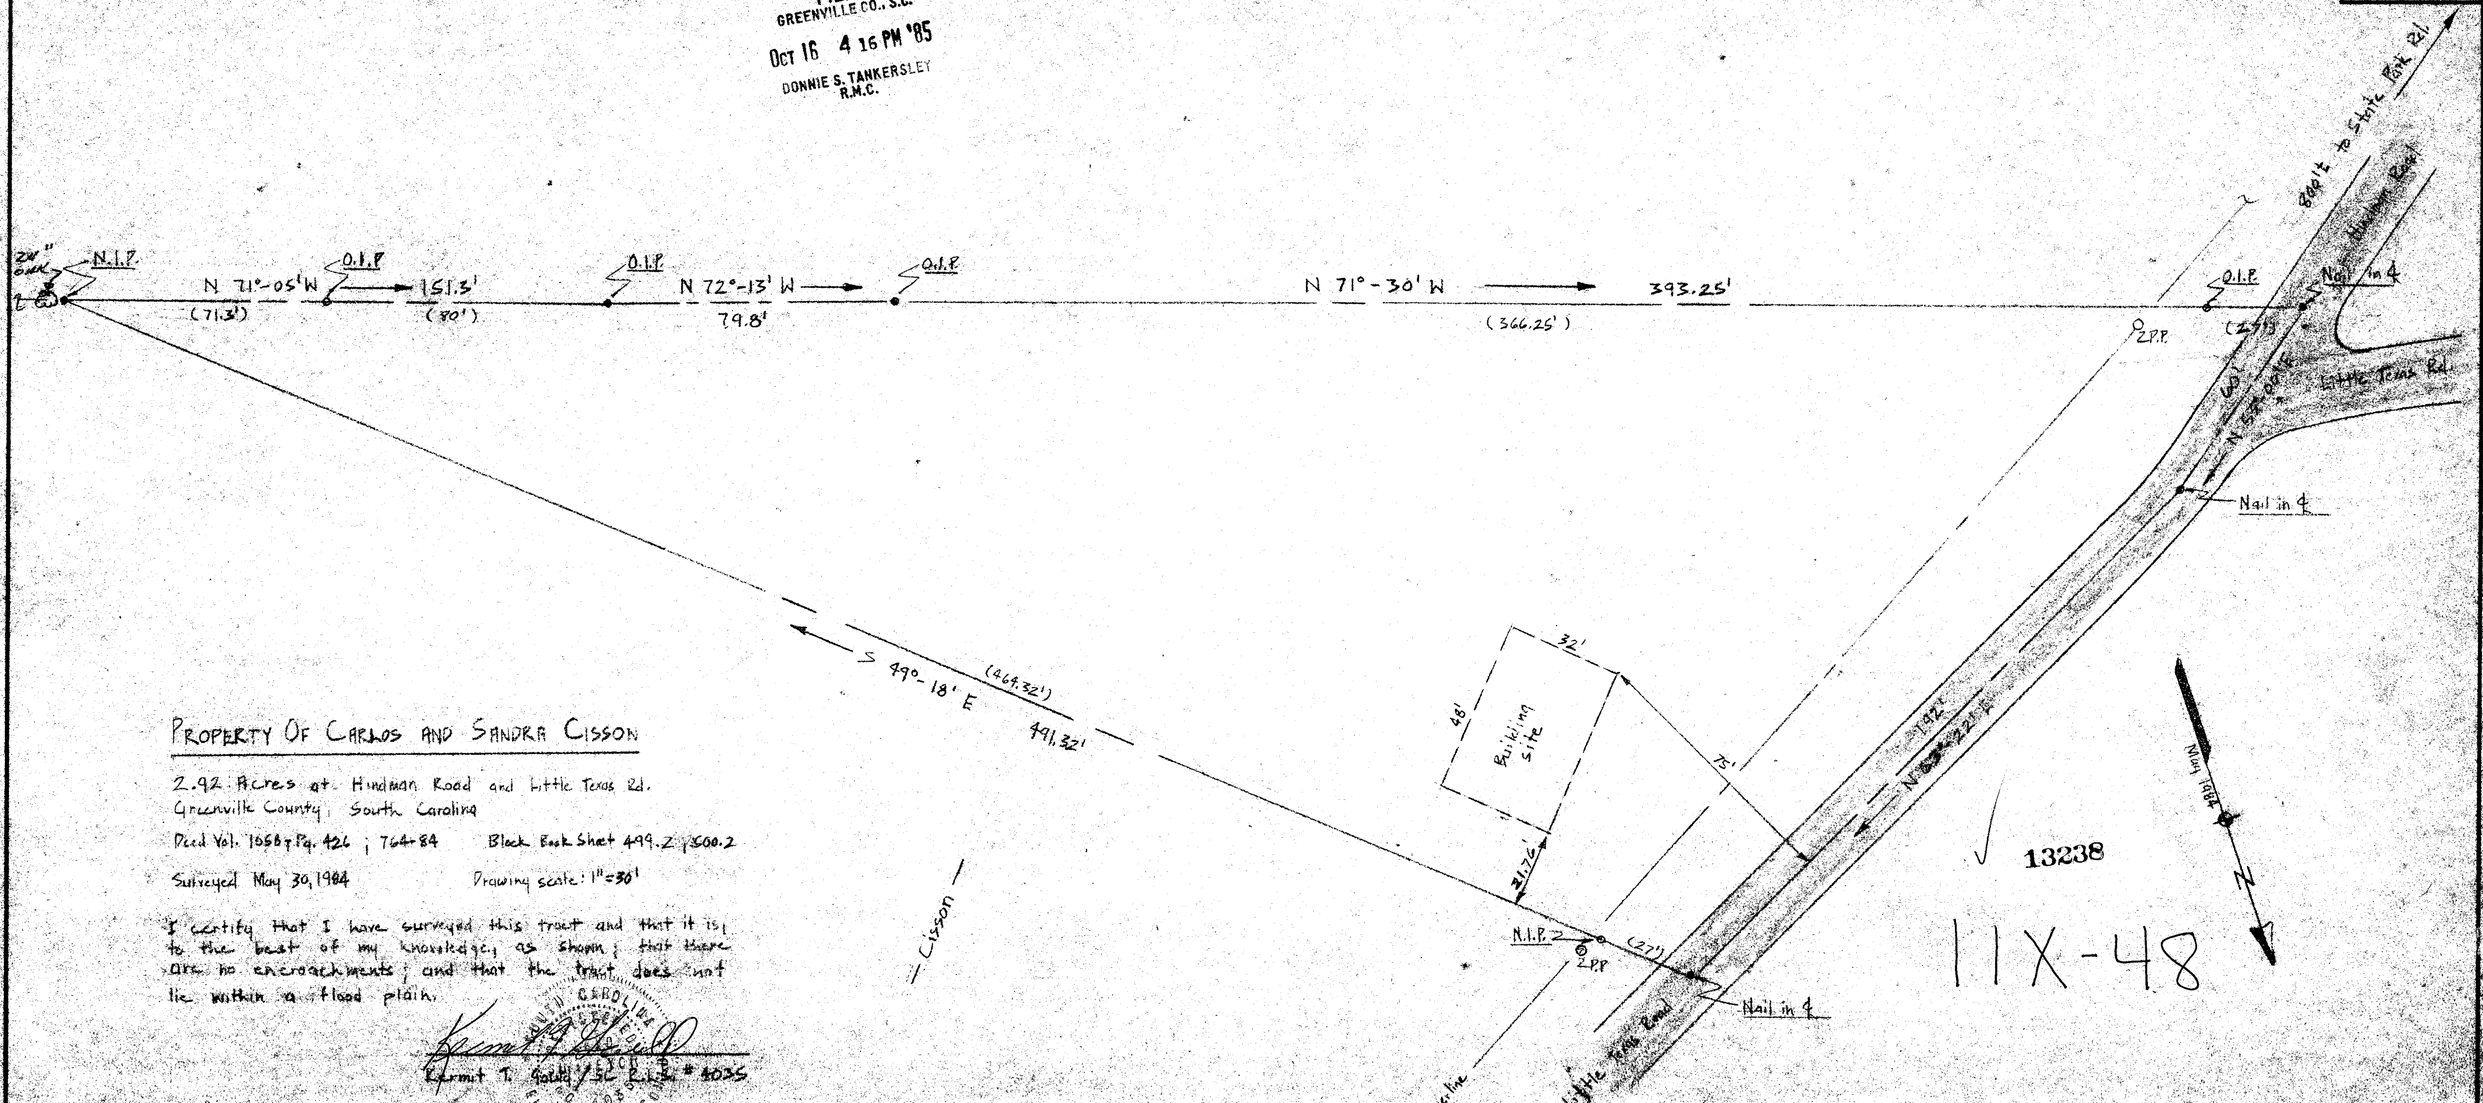


13238

11X-48

# PROPERTY OF CARLOS AND SANDRA CISSON

2.92 Acres at Hindman Road and Little Texas Rd.
Greenville County, South Carolina

Deed Vol. 1058, Pg. 426 ; 764-84 Block Book Sheet 499.2 ; 500.2

Surveyed May 30, 1984 Drawing scale: 1"=30'

I certify that I have surveyed this tract and that it is, to the best of my knowledge, as shown; that there are no encroachments; and that the tract does not lie within a flood plain.

Kermit T. Gould / SC R.L.S. # 4035

NORTH CAROLINA
REGISTERED
KERMIT T. GOULD
4035
LAND SURVEYOR

MICROFILMED