MICROFILMED

FILED
GREENVILLE CO., S.C.
SEP 17 4 35 PM '85
DONNIE S. TANKERSLEY
R.M.C.

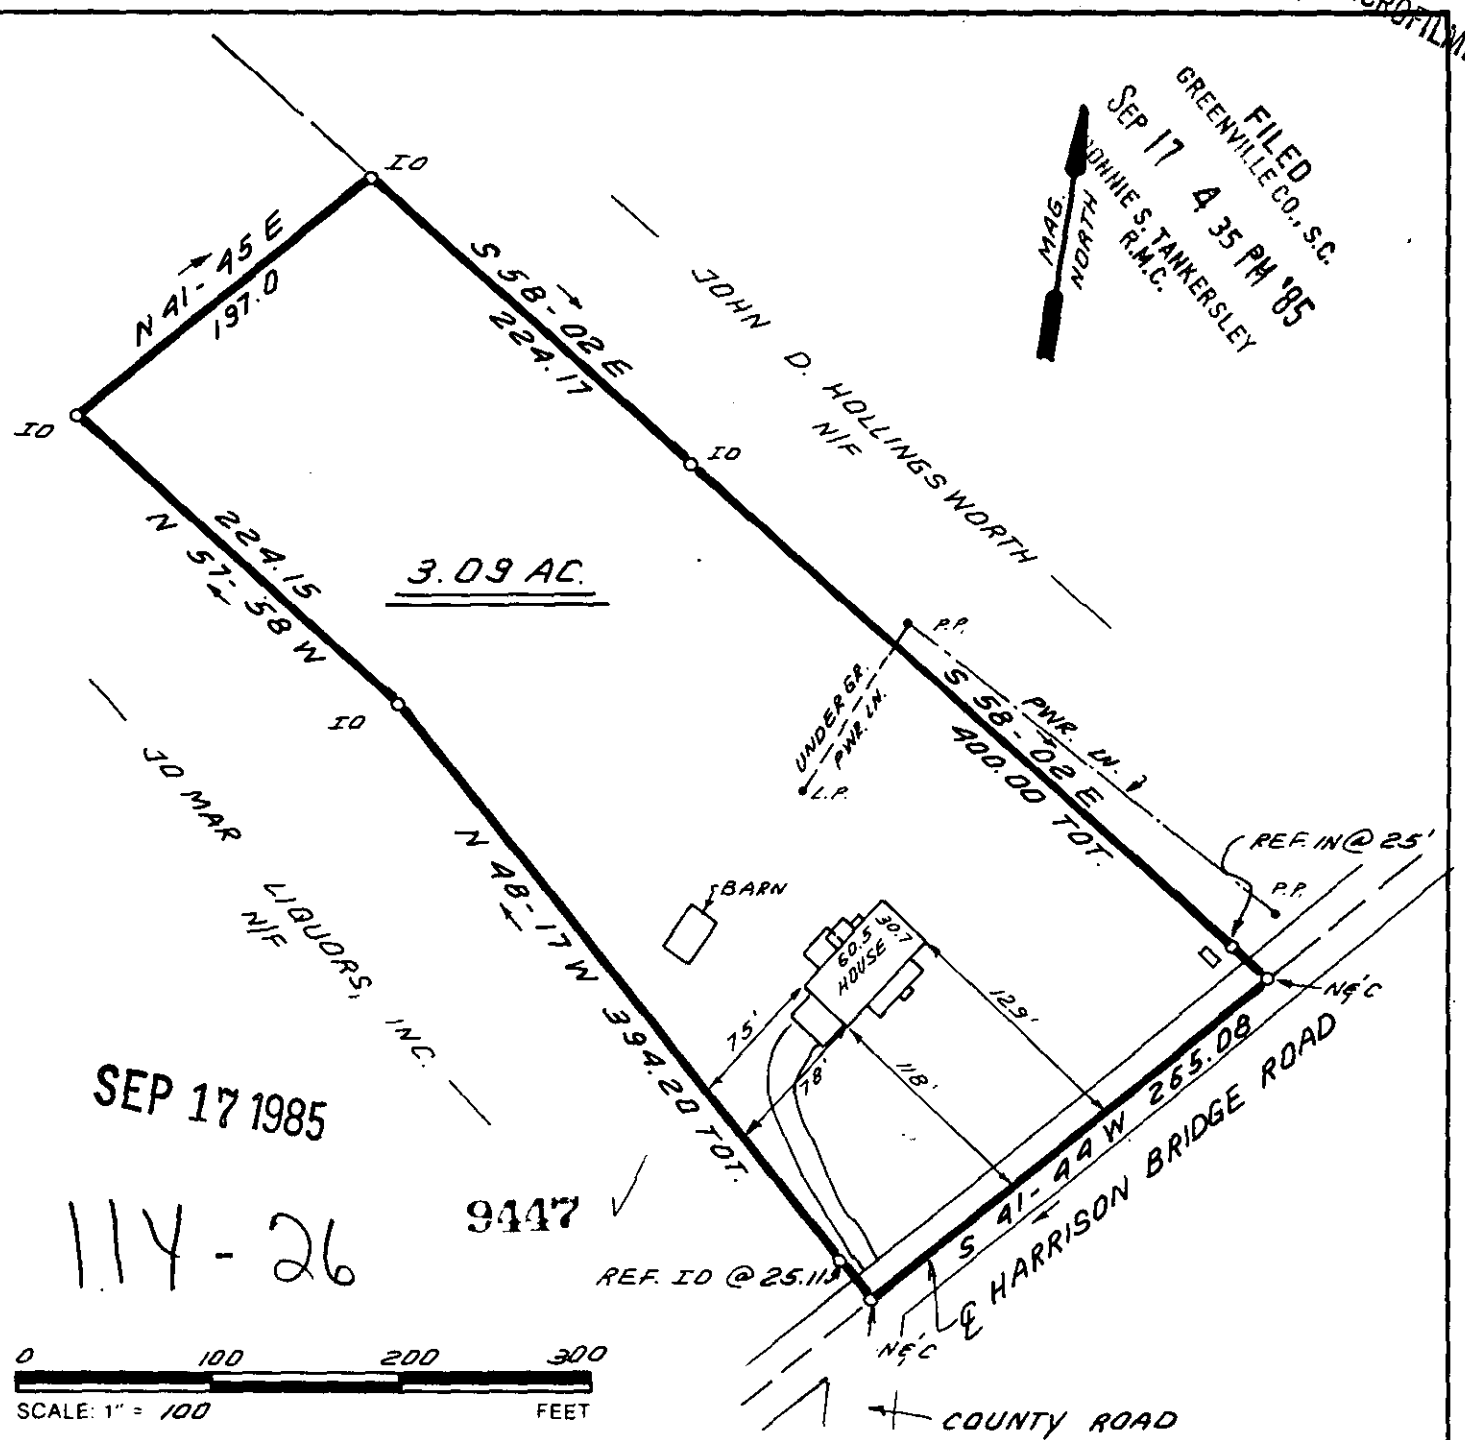

SEP 17 1985

114-26

9447

THIS IS TO CERTIFY THAT THE PROPERTY SHOWN ON THIS PLAT WAS SURVEYED UNDER MY DIRECT SUPERVISION. PROPERTY LINES AND IMPROVEMENTS SHOWN ARE LOCATED CORRECTLY AND THAT NO VISIBLE ENCROACHMENTS EXIST UNLESS OTHERWISE SHOWN. THIS PROPERTY IS NOT LOCATED IN A DESIGNATED FLOOD HAZARD AREA

SOUTH CAROLINA REGISTERED LAND SURVEYOR N. 4781 JAMES RALPH FREELAND

RLS: JAMES R. FREELAND
NO: 4781

STATE OF SOUTH CAROLINA
GREENVILLE COUNTY

PROPERTY OF
LAWRENCE E. McNAIR

FREELAND & ASSOCIATES
Engineers • Land Surveyors
318 WEST STONE AVENUE.
GREENVILLE, S.C.
(803) 271-4924

PLAT BOOK	
DEED BOOK	1074-590
TAX MAP	575.2-1-2.1
PARTY CHIEF	RJ
DRAWN	BR
DATE	9-11-85
DWG NO.	13732

THE PRINT MACHINE, INC. N53007

2 SE17 85 1483
3.00 CI