MICROFILMED

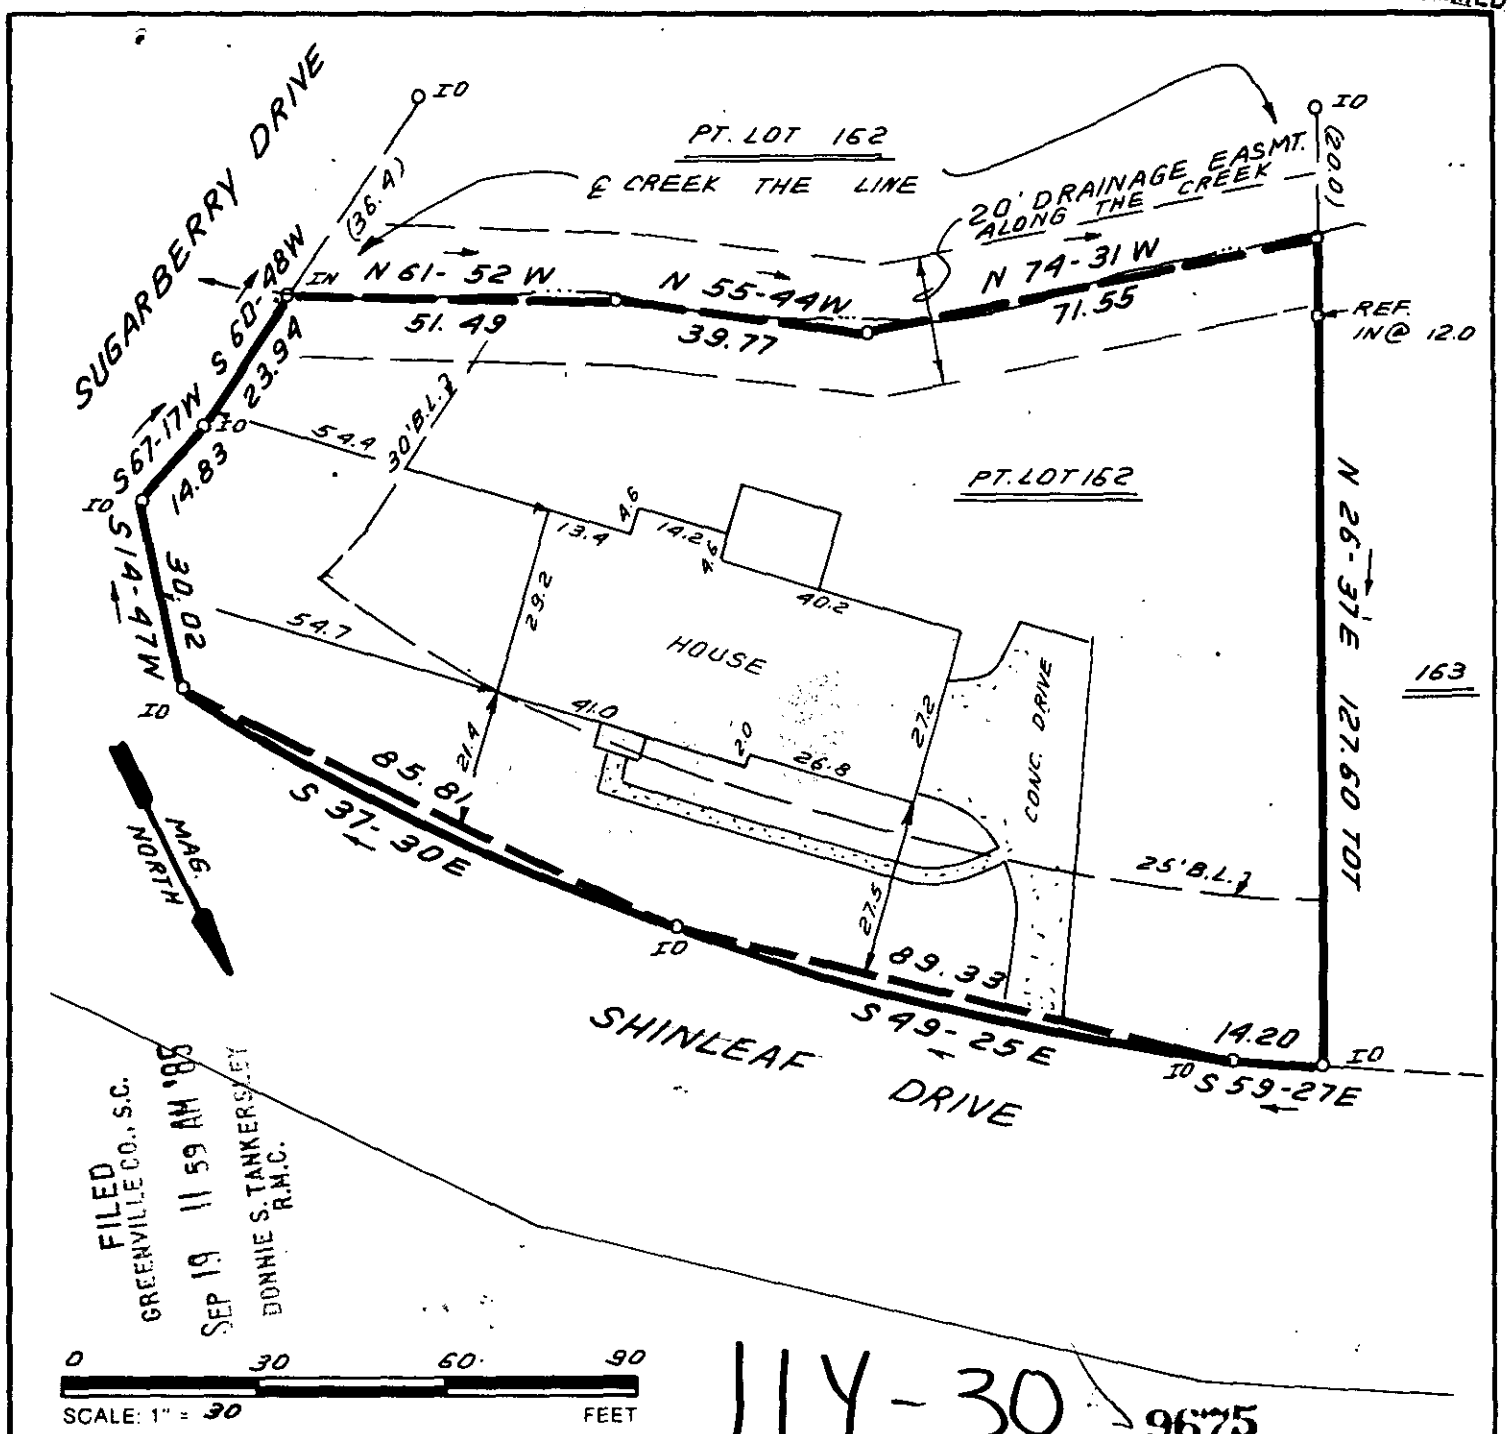

FILED
GREENVILLE CO., S.C.
SEP 19 11 59 AM '85
DONNIE S. TANKERSLEY
R.M.C.

11Y-30 9675

THIS IS TO CERTIFY THAT THE PROPERTY SHOWN ON THIS PLAT WAS SURVEYED UNDER MY DIRECT SUPERVISION. PROPERTY LINES AND IMPROVEMENTS SHOWN ARE LOCATED CORRECTLY AND THAT NO VISIBLE ENCROACHMENTS EXIST UNLESS OTHERWISE SHOWN. THIS PROPERTY IS NOT LOCATED IN A DESIGNATED FLOOD HAZARD AREA

SOUTH CAROLINA REGISTERED LAND SURVEYOR 4781 RALPH FREELAND

RLS JAMES R. FREELAND
NO: 4781

STATE OF SOUTH CAROLINA
GREENVILLE COUNTY

DOVE TREE
PT. LOT 162
PROPERTY OF
JAMES H. DOMINICK
ANN R. DOMINICK

FREELAND & ASSOCIATES
Engineers • Land Surveyors
318 WEST STONE AVENUE.
GREENVILLE, S.C.
(803) 271-4924

PLAT BOOK	9F-37
DEED BOOK	1205-196
TAX MAP	540.11-1-46
PARTY CHIEF	J.C.
DRAWN	B.R.
DATE	8-28-85
DWG. NO.	13662

THE PRINT MACHINE, INC. N53007

2 SE19 85 012 3.00CI