MICROFILMED

Note: Improvements on this lot are not in a flood hazard area.

FILED
GREENVILLE CO., S.C.
SEP 27 4 39 PM '85
DONNIE S. TANKERSLEY
R.M.C.

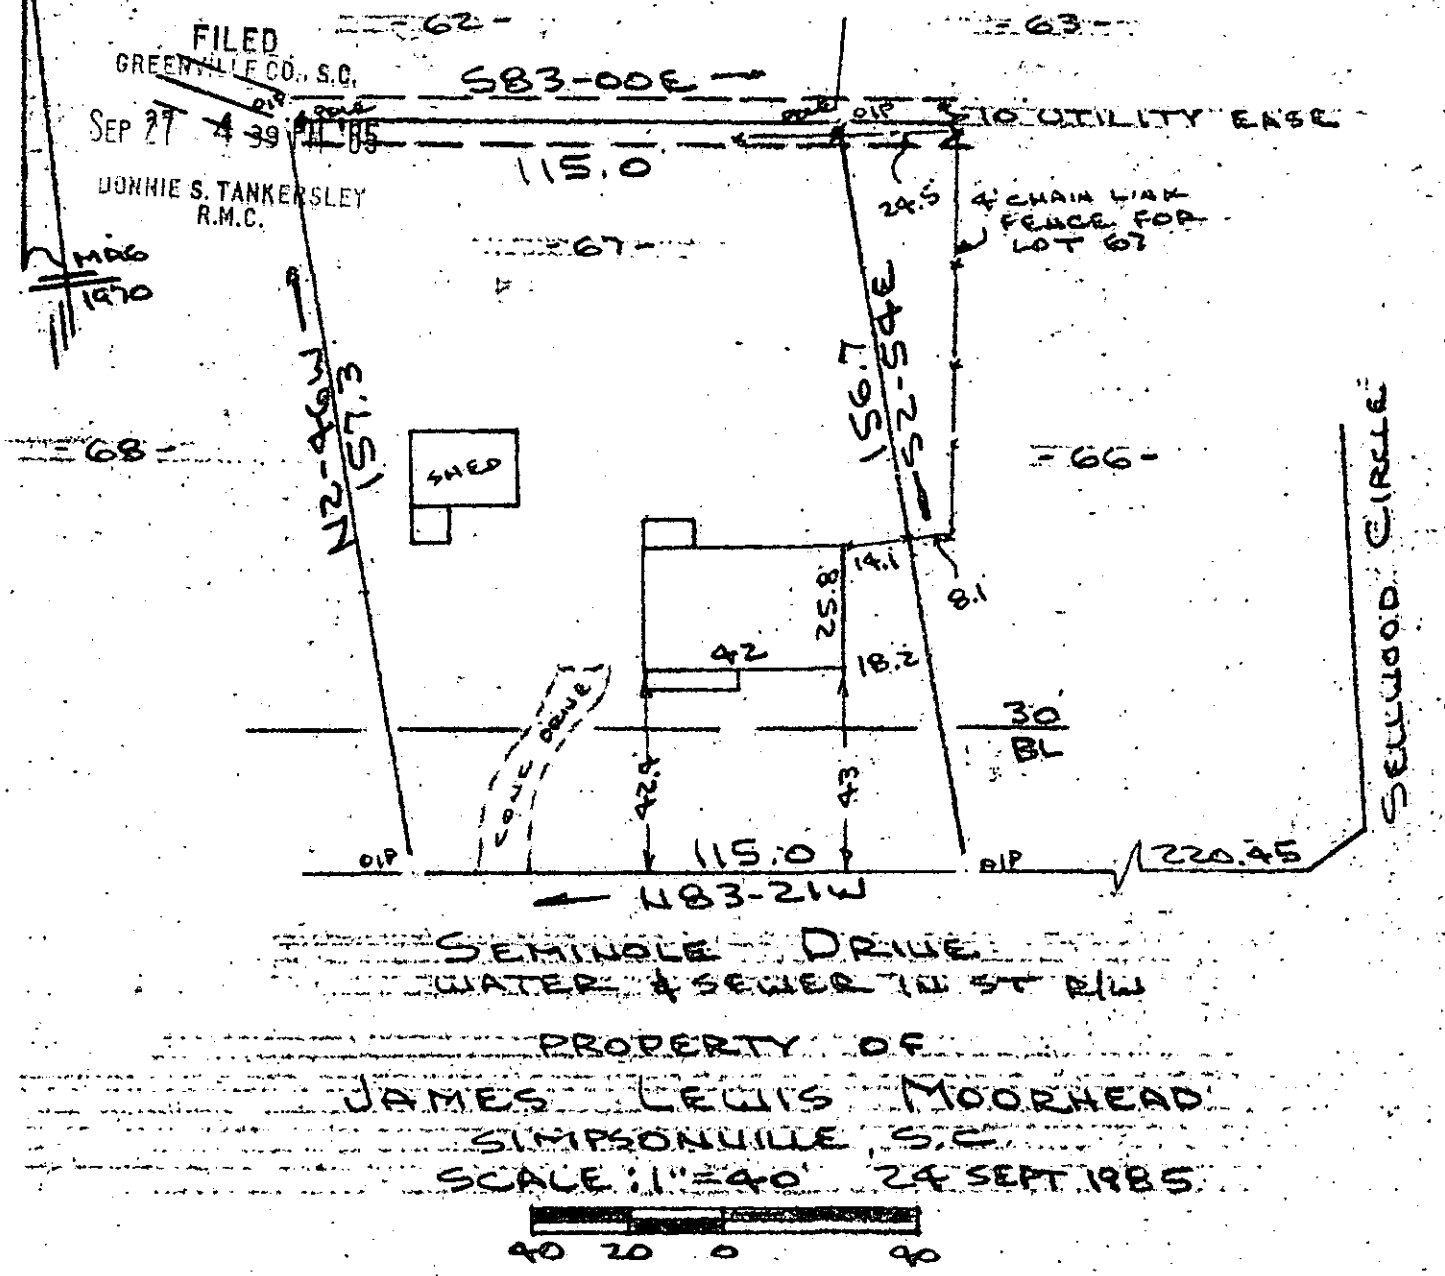

PROPERTY OF
JAMES LEWIS MOORHEAD
SIMPSONVILLE, S.C.
SCALE: 1" = 40' 24 SEPT 1985

40 20 0 40

This is to certify that on the 24th day of September, 1985, I surveyed the property shown on this plat, being known as lot 67 on plat of SECTION NO. 1 WESTWOOD and recorded in the RMC Office Greenville County, S. C., in Plat Book " 4 - F " at Page 21; and that the property lines, walls and buildings are as shown hereon, and that the walls and buildings located on said lot do not encroach or project on adjacent street or property, and that no adjacent walls or buildings encroach or project on said premises, and no power lines cross this property except as shown hereon.

10824

11-V-74

R. B. Bruce

R. B. Bruce, RLS # 1952

CAROLINA SURVEYING CO.
112 Manly St.
Greenville, S. C.

SEP 27 1985

Recordable Plat

3.00 -8 11801