MICROFILMED

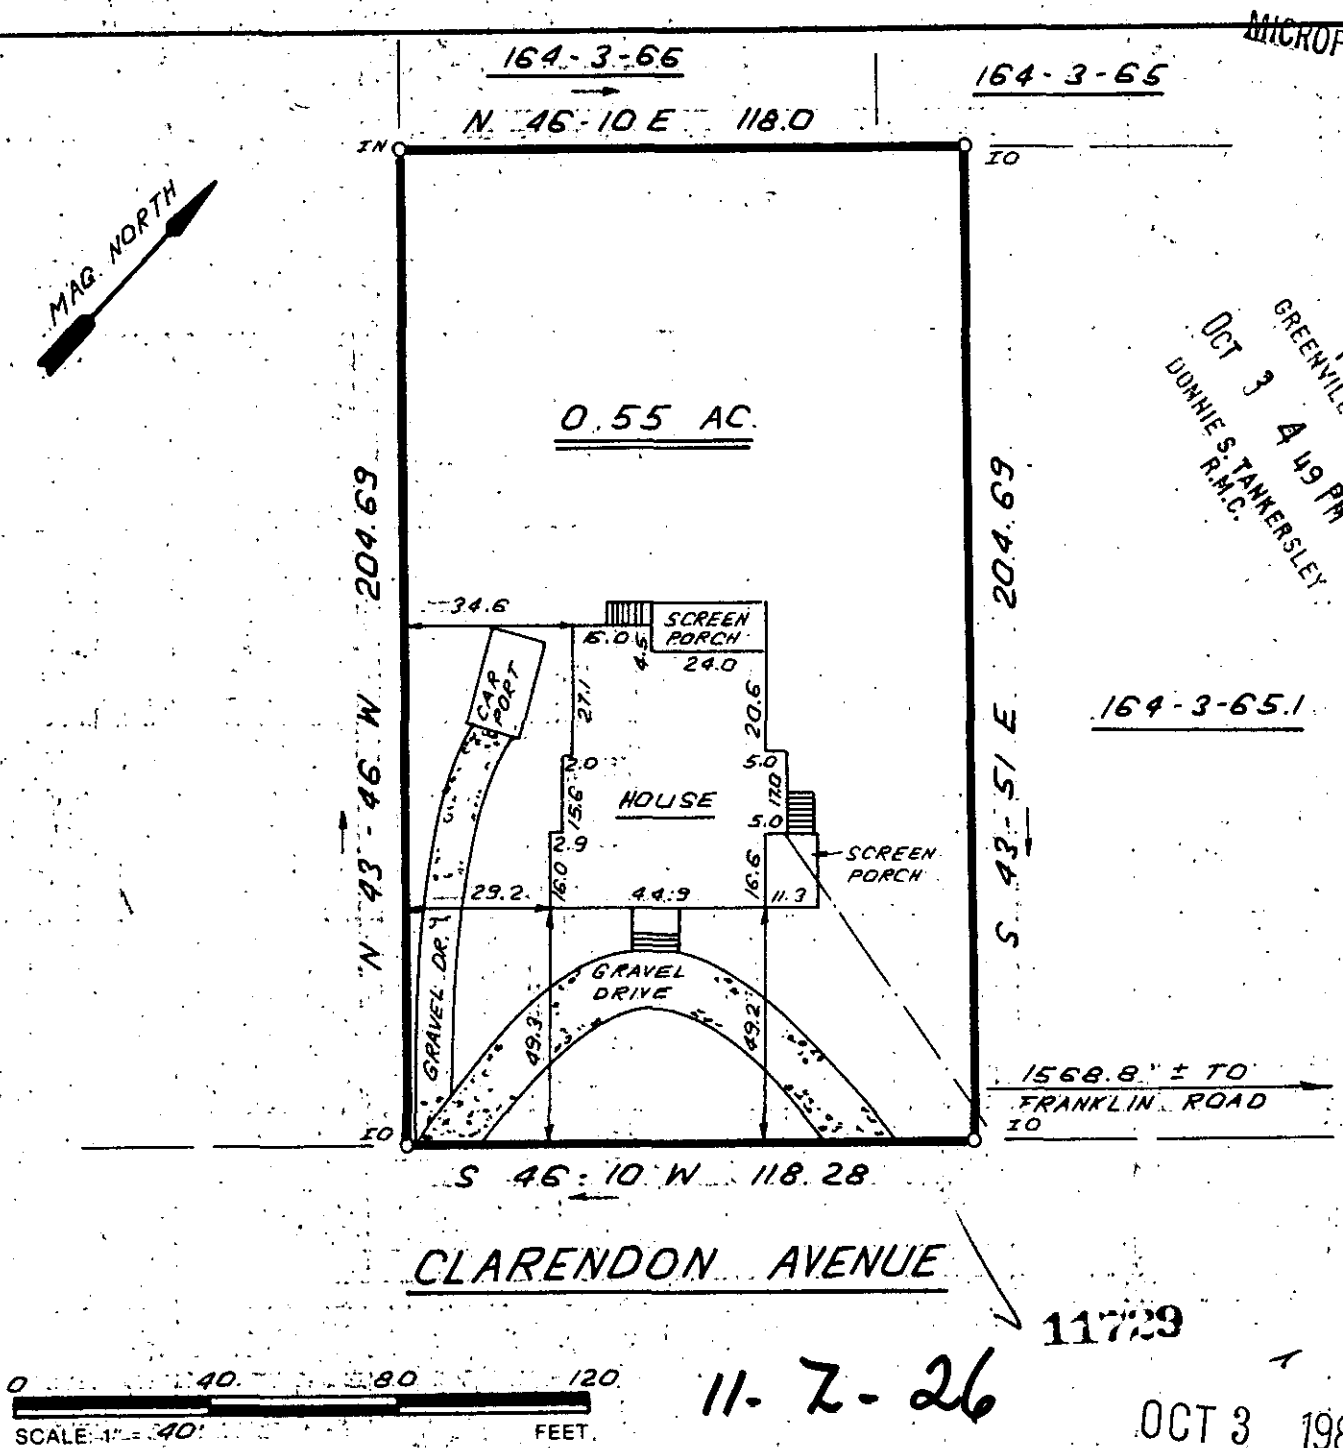


FILED
GREENVILLE CO., S.C.
OCT 3 4 49 PM '85
DONNIE S. TANKERSLEY
R.M.C.

11729

11-7-26

OCT 3 1985

0 40 80 120
SCALE 1" = 40' FEET

THIS IS TO CERTIFY THAT THE PROPERTY SHOWN ON THIS PLAT WAS SURVEYED UNDER MY DIRECT SUPERVISION PROPERTY LINES AND IMPROVEMENTS SHOWN ARE LOCATED CORRECTLY AND THAT NO VISIBLE ENCROACHMENTS EXIST UNLESS OTHERWISE SHOWN. THIS PROPERTY IS NOT LOCATED IN A DESIGNATED FLOOD HAZARD AREA

SOUTH CAROLINA REGISTERED LAND SURVEYOR 4781 JAMES R. FREELAND

RLS: JAMES R. FREELAND
NO: 4781

**STATE OF SOUTH CAROLINA**
**GREENVILLE COUNTY**

PROPERTY OF
WILLIAM C. POWELL
JUDITH D. POWELL

**FREELAND & ASSOCIATES**
*Engineers • Land Surveyors*
318 WEST STONE AVENUE
GREENVILLE, S.C.
(803) 271-4924

| | |
|---|---|
| PLAT BOOK | PP-42 |
| DEED BOOK | 599-326 |
| TAX MAP | 164-3-66.1 |
| PARTY CHIEF | G.P. |
| DRAWN | I.R. |
| DATE | 10-1-85 |
| DWG. NO. | 13876 |

THE PRINT MACHINE, INC. N48640

2 OCO3 85 464 3.00CI