MICROFILMED

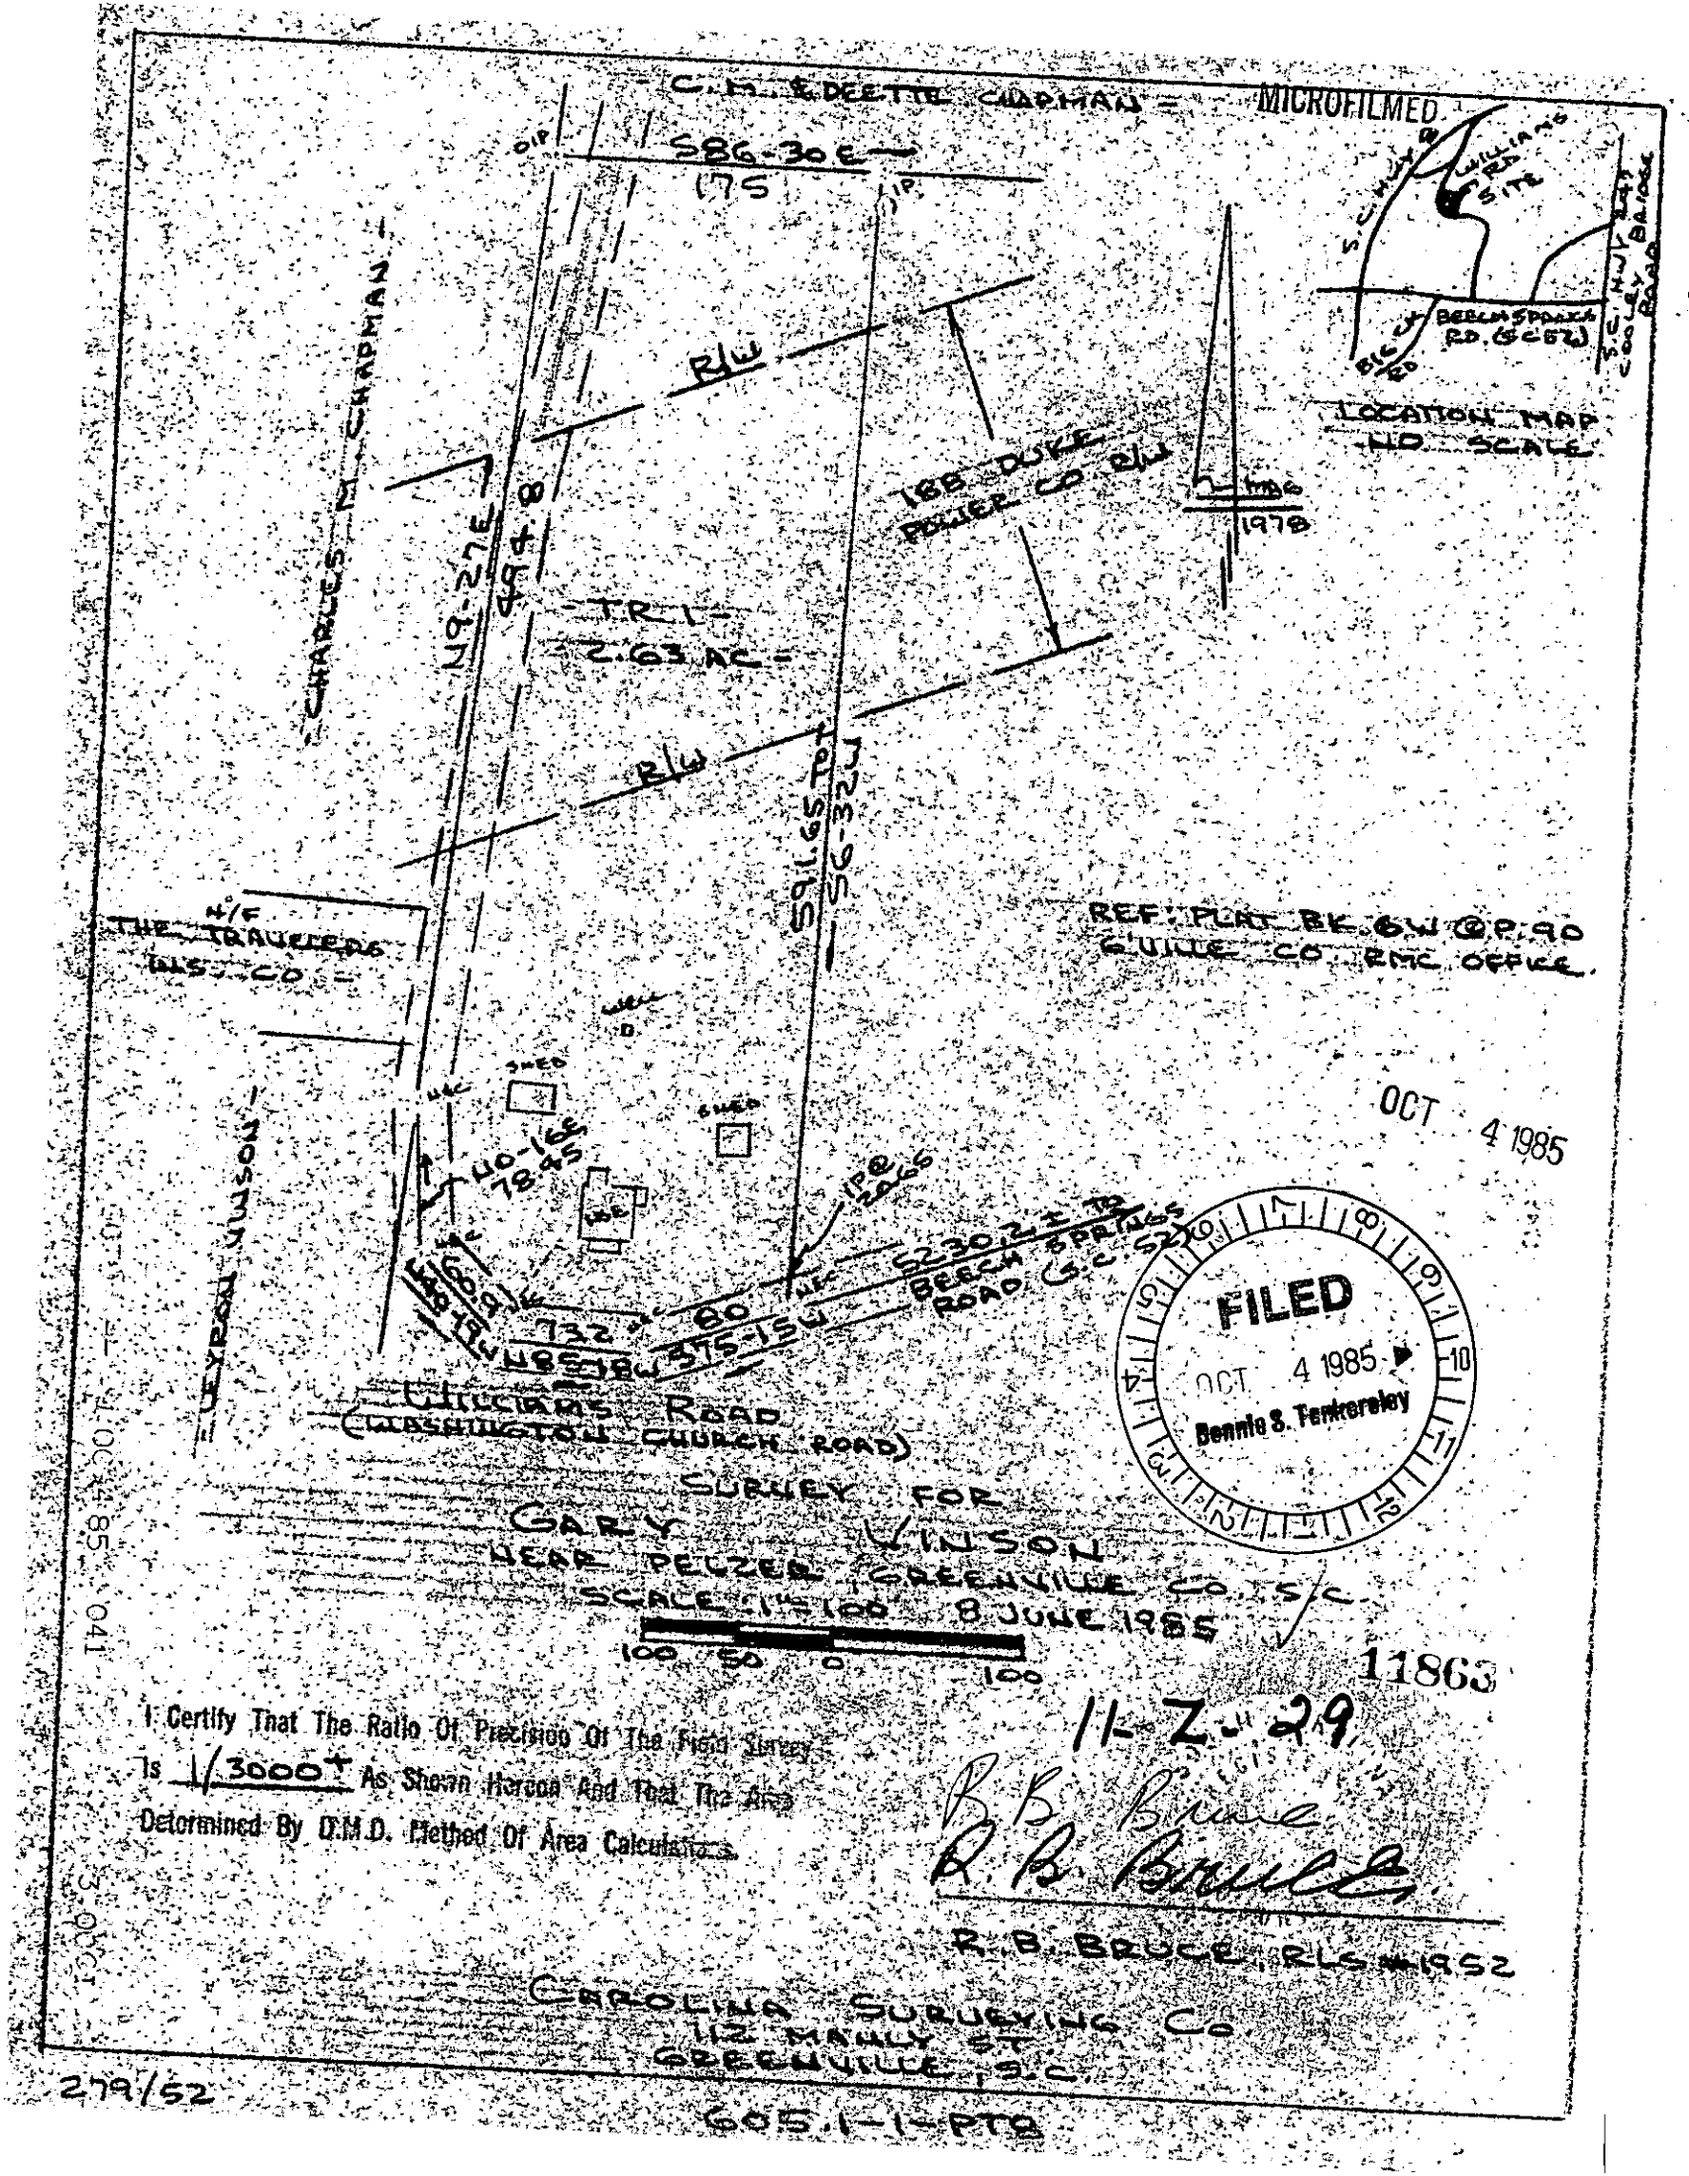

REF: PLAT BK. 6W @ P. 90
GVILLE CO. RMC OFFICE.

OCT 4 1985

FILED
OCT 4 1985
Bennie S. Tenkersley

SURVEY FOR
GARY WINSON
NEAR PELZER, GREENVILLE CO., S.C.
SCALE: 1" = 100' 8 JUNE 1985

I Certify That The Ratio Of Precision Of The Field Survey Is 1/3000+ As Shown Hereon And That The Area Determined By C.M.D. Method Of Area Calculations.

11863

11-Z-29

R. B. BRUCE, RLS #1952
CAROLINA SURVEYING CO
112 MANLY ST
GREENVILLE, S.C.

279/52

605.1-1-PT2

OCT 4 1985 041

3 OCT