MICROFILMED

AF 13927

FILED
GREENVILLE CO. S.C.
OCT 4 11 04 AM '85
DONNIE S. TANKERSLEY
R.M.C.

0.19 AC. PARCEL TO BE COMBINED WITH OTHER PROPERTY OWNED BY WILLARD J. AND LINDA R. BANKS. 0.87 AC. PARCEL TO BE COMBINED WITH OTHER PROPERTY OWNED BY W. B. McWHITE

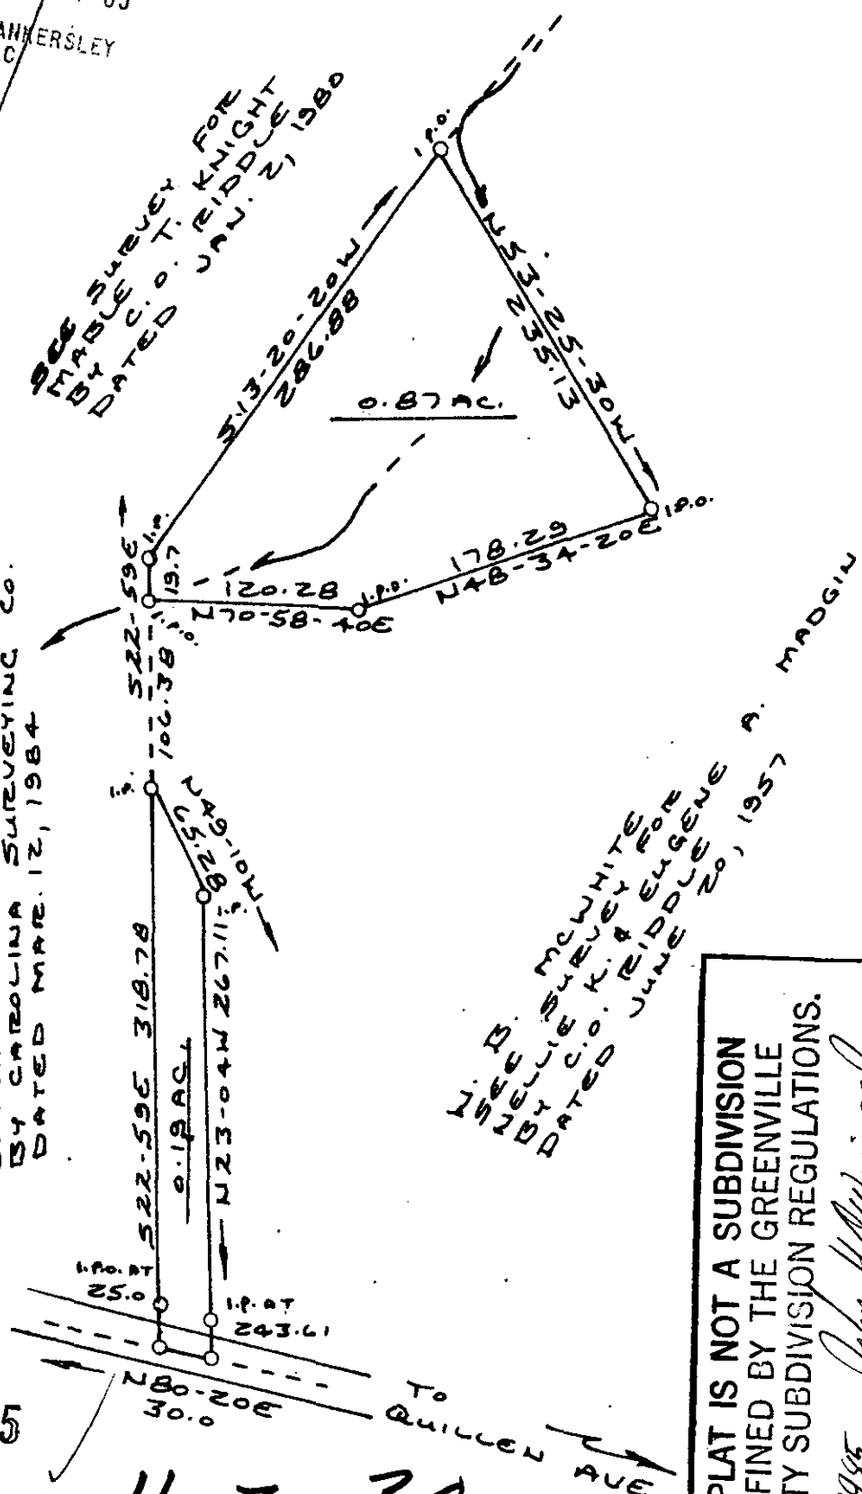

OCT 4 1985

11870

11-Z-30

THIS IS TO CERTIFY THAT ON THE ABOVE DATE, I SURVEYED THE PROPERTY HEREON AND THE LINES ARE AS SHOWN. THE BUILDINGS OR WALLS DO NOT ENCROACH ON THE ADJOINING PROPERTY AND THE BUILDINGS OR WALLS ON ADJACENT PROPERTY DO NOT ENCROACH ON THIS EXCEPT AS SHOWN.

THIS PLAT IS NOT A SUBDIVISION AS DEFINED BY THE GREENVILLE COUNTY SUBDIVISION REGULATIONS.
10/4/1985
Chairman, Secretary, or Director of Planning.
Greenville County Planning Commission

RATIO OF PRECISION IS 1/10,000±, AREA BY COMPUTER

SURVEY FOR

W. B. McWHITE

100 50 0 100 200 300

COUNTY	STATE	BLOCK MAP
GREENVILLE	SOUTH CAROLINA	

DATE	SCALE	PLATBOOK	DEEDBOOK
AUG. 9, 1985	1" = 100'		

JOE E. MITCHELL
REGISTERED LAND SURVEYOR, WOODRUFF, S.C.

SEAL

Joe E. Mitchell
P.L.S. 4039

SIGNED

26-44

4 SE30 85 1362 3.00CI