MICROFILMED

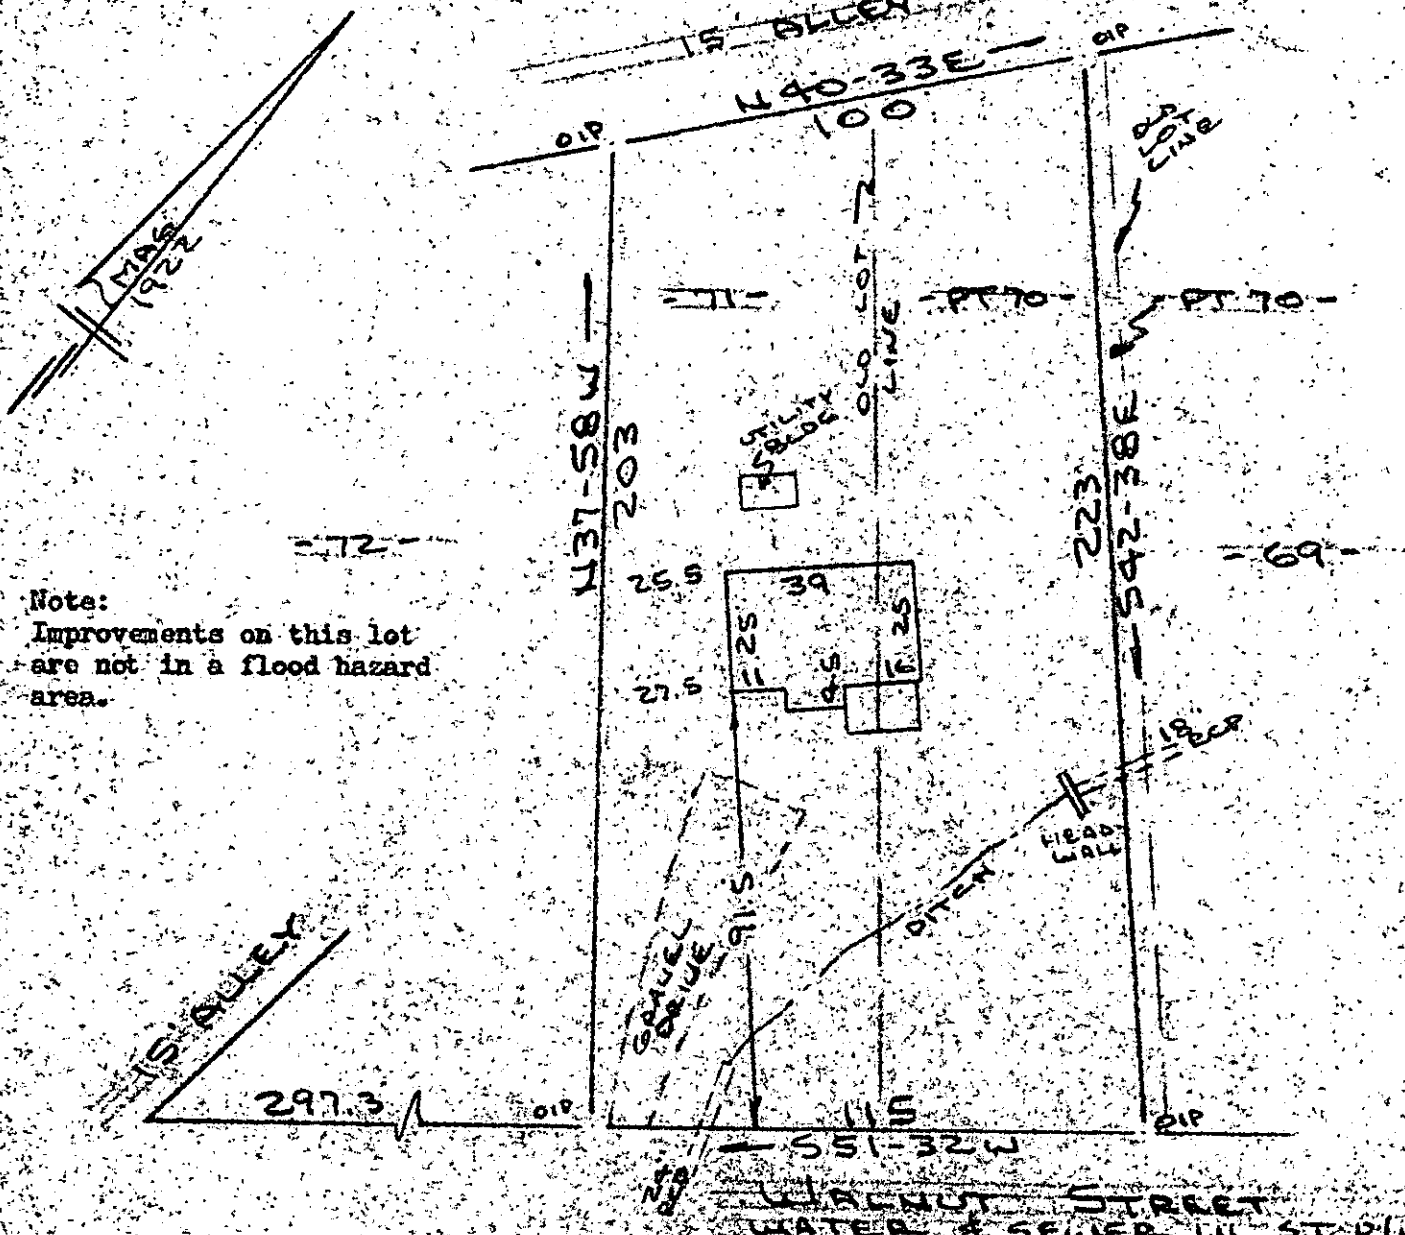

Note:
Improvements on this lot are not in a flood hazard area.

PROPERTY OF
SHARON L. NEILD
CITY OF GREENVILLE, S.C.
SCALE: 1"=40' 12 SEPT 1985

40 20 0 40

FILED
GREENVILLE CO. S.C.
10 19 22 PM '85
JONNIE S. TANKERSLEY
R.M.C.

This is to certify that on the 12th day of September, 1985, I surveyed the property shown on this plat, being known as part of lot 70 and lot 71 on plat of OVERBROOK and recorded in the RMC Office Greenville County, S. C., in Plat Book " H " at Page 258 and also known as PROPERTY OF SHARON L. NEILD and recorded in the RMC Office Greenville County, S. C., in Plat Book at Page ; and that the property lines, walls and buildings are as shown hereon, and that the walls and buildings located on said lot do not encroach or project on adjacent street or property, and that no adjacent walls or buildings encroach or project on said premises, and no power lines cross this property except as shown hereon.

11-Z-57 12488

R. B. Bruce

R. B. Bruce, RLS # 1952

CAROLINA SURVEYING CO.
112 Manly St., Greenville, S. C.

R. B. Bruce

253/74A