MICROFILMED

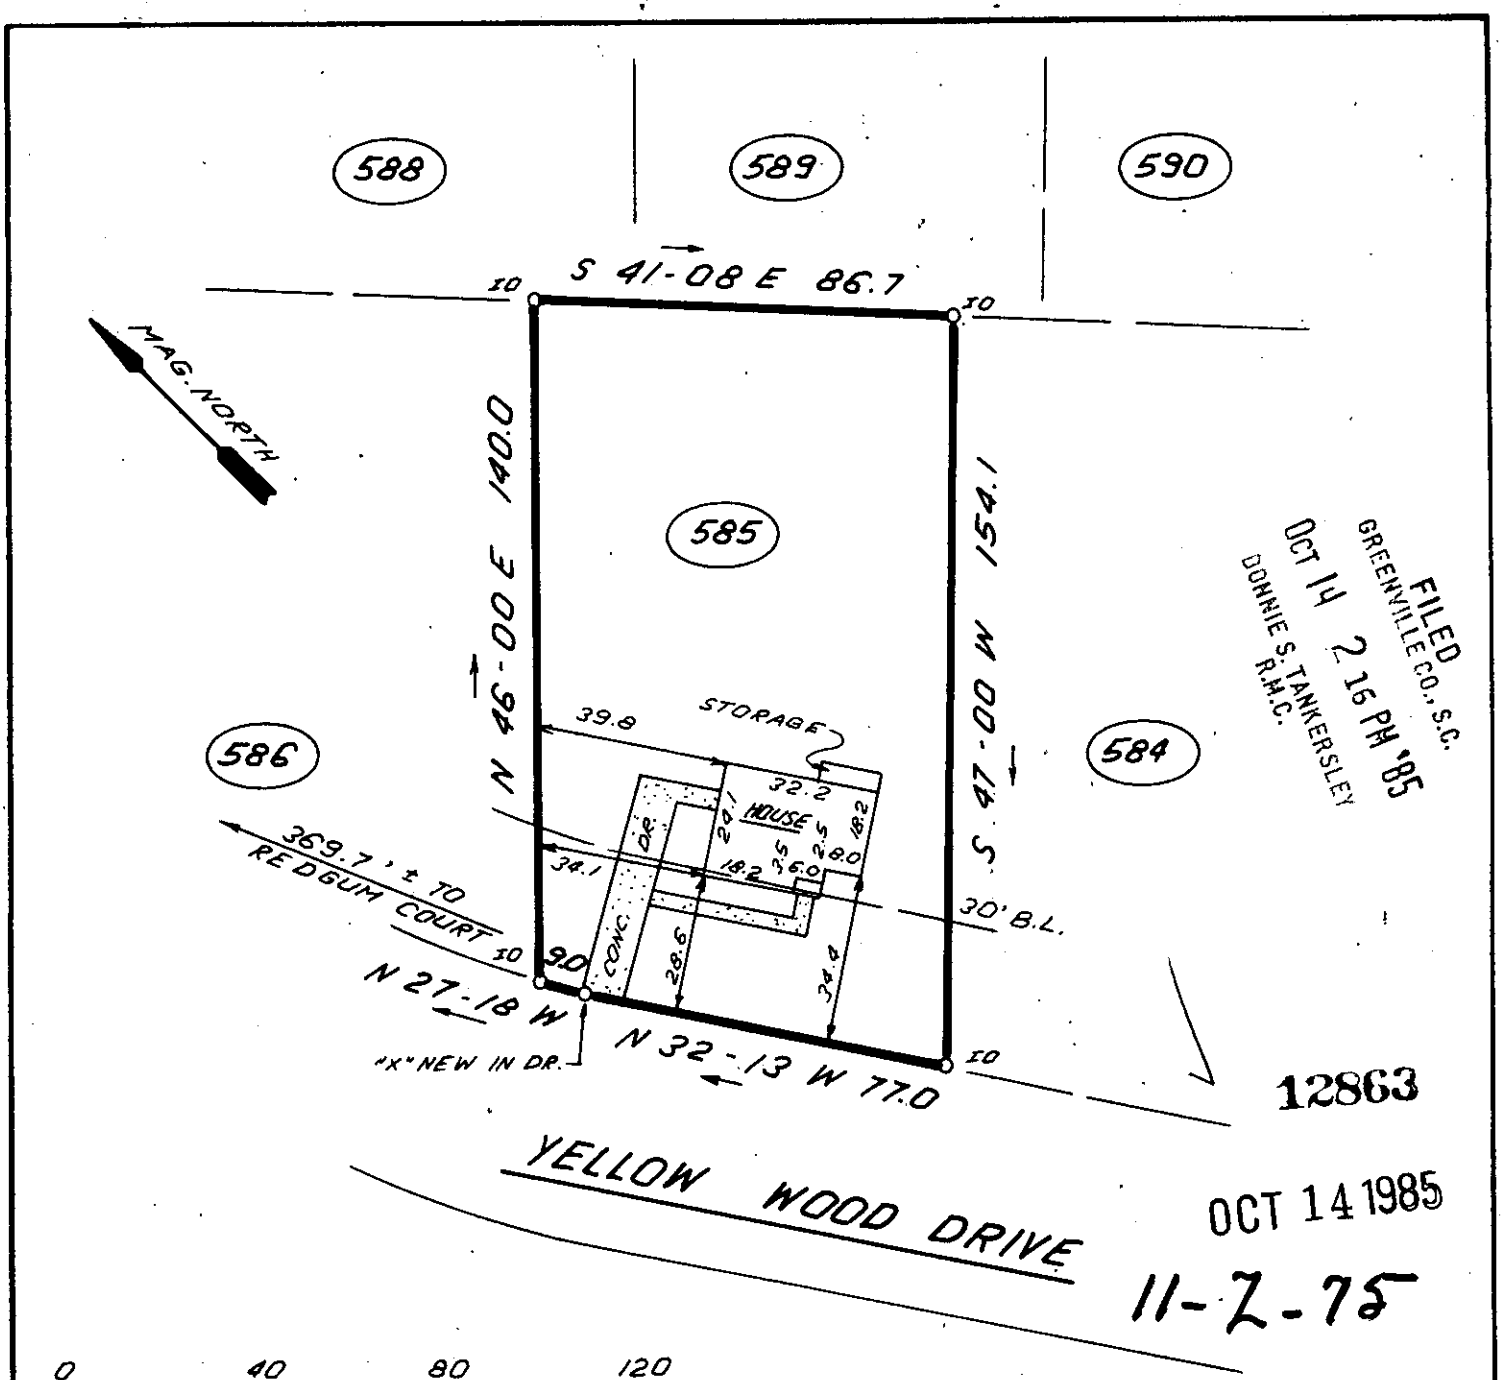

0 40 80 120

SCALE: 1" = 40 FEET

NOTE: 5' DRAINAGE & UTILITY EASEMENT ALONG ALL SIDE & REAR LOT LINES UNLESS OTHERWISE SHOWN.

THIS IS TO CERTIFY THAT THE PROPERTY SHOWN ON THIS PLAT WAS SURVEYED UNDER MY DIRECT SUPERVISION. PROPERTY LINES AND IMPROVEMENTS SHOWN ARE LOCATED CORRECTLY AND THAT NO VISIBLE ENCROACHMENTS EXIST UNLESS OTHERWISE SHOWN. THIS PROPERTY IS NOT LOCATED IN A DESIGNATED FLOOD HAZARD AREA.

SOUTH CAROLINA LAND SURVEYOR JAMES R. FREELAND

RLS: JAMES R. FREELAND

NO: 4781

STATE OF SOUTH CAROLINA
GREENVILLE COUNTY

WESTWOOD
SEC. VI; LOT 585
PROPERTY OF
IAN C. LULHAM
SUSAN F. LULHAM

FREELAND & ASSOCIATES
Engineers • Land Surveyors
318 WEST STONE AVENUE
GREENVILLE, S.C.
(803) 271-4924

PLAT BOOK	4X - 100
DEED BOOK	
TAX MAP	574.13-1-31
PARTY CHIEF	J.C.
DRAWN	I.R.
DATE	9-20-85
DWG. NO.	13,786