MICROFILMED

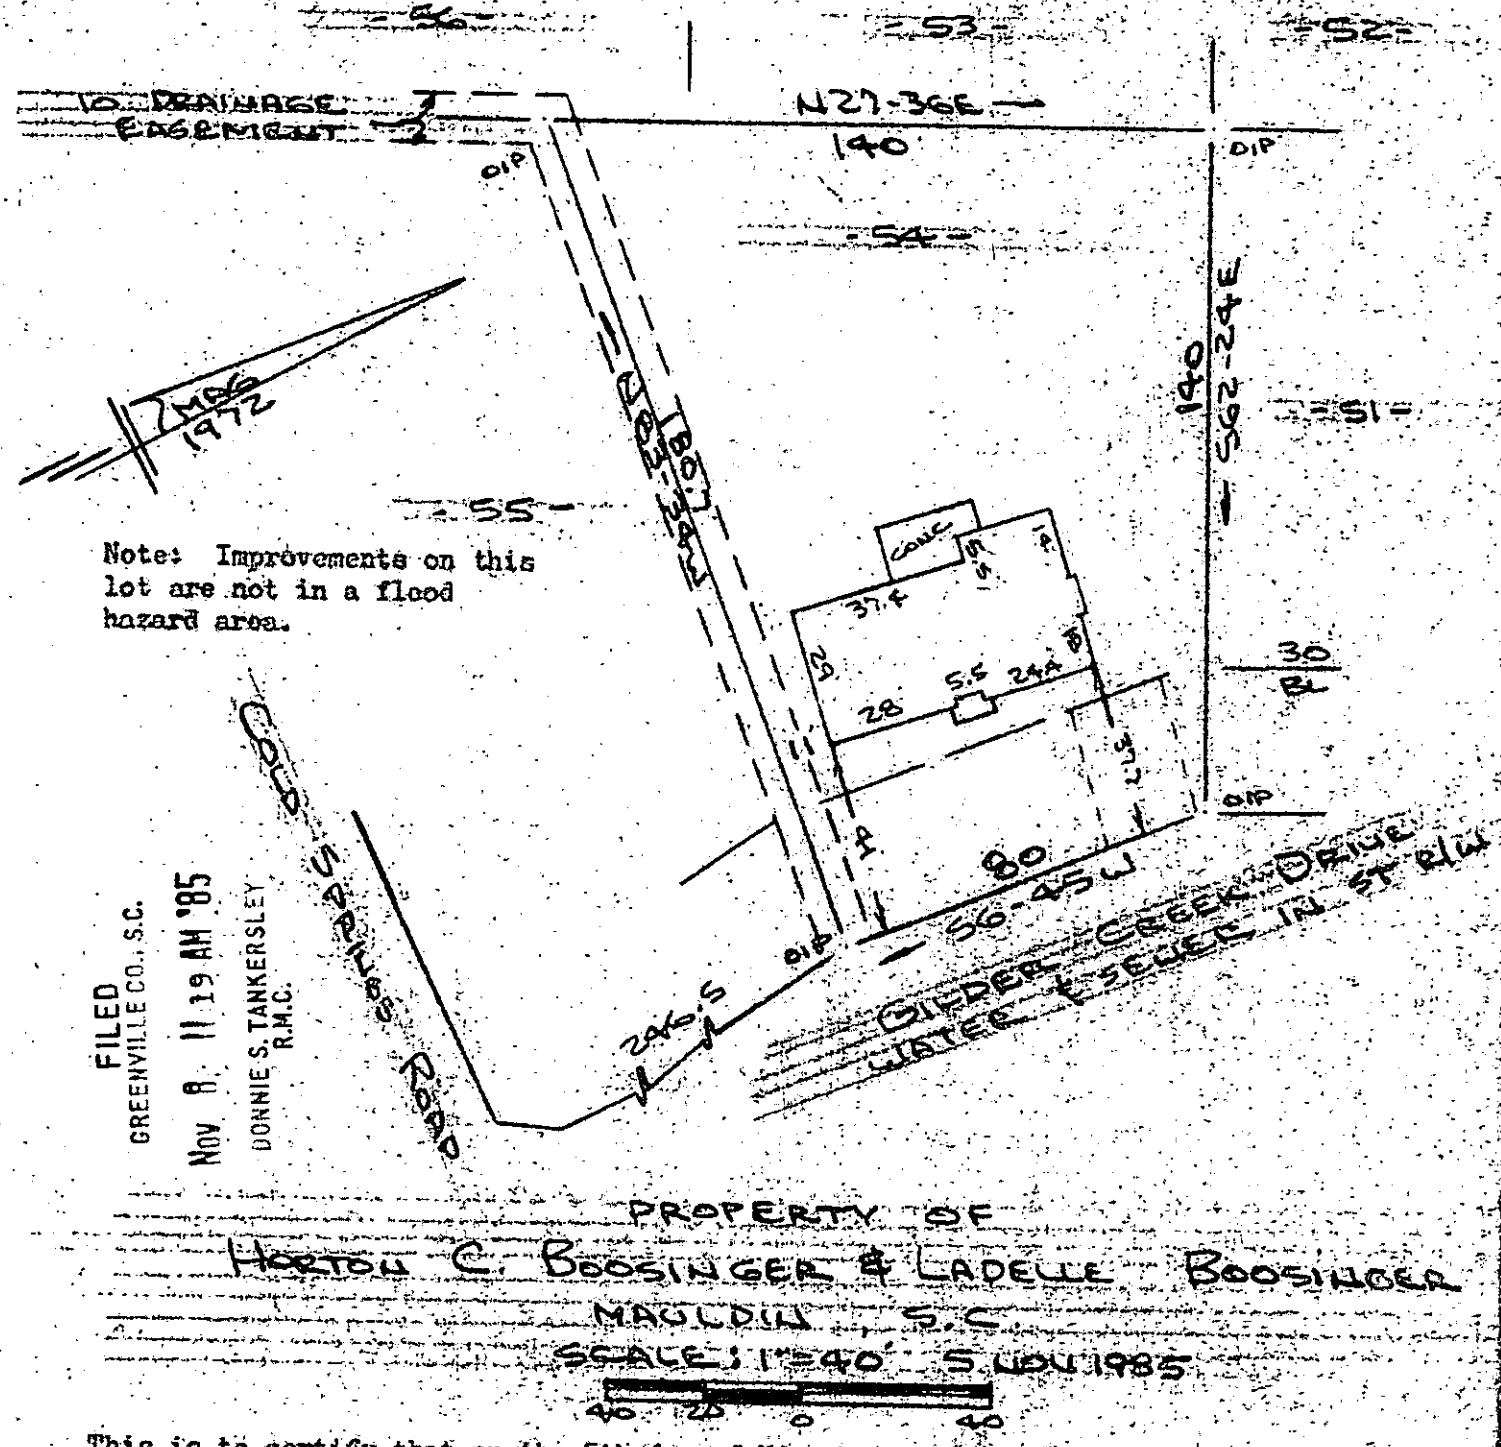

PROPERTY OF

HORTON C. BOOSINGER & LADELLE BOOSINGER

MAULDIN, S.C.

SCALE: 1"=40' 5 DEC 1985

40 20 0 40

This is to certify that on the 5th day of November, 1985, I surveyed the property shown on this plat, being known as lot 54 on plat of SECTION 1 FORRESTER WOODS and recorded in the RMC Office Greenville County, S. C., Plat Book " 4 - N " at Page 78; and that the property lines, walls and buildings are as shown hereon, and that the walls and buildings located on said lot do not encroach or project on adjacent street or property, and that no adjacent walls or buildings encroach or project on said premises, and no power lines cross this property except as shown hereon.

NOV 8 1985 12-D-30 16139

R. S. Bruce, RLS # 10288

CAROLINA SURVEYING CO.
Greenville, S. C.

292/57

M9.1-1-67