MICROFILMED

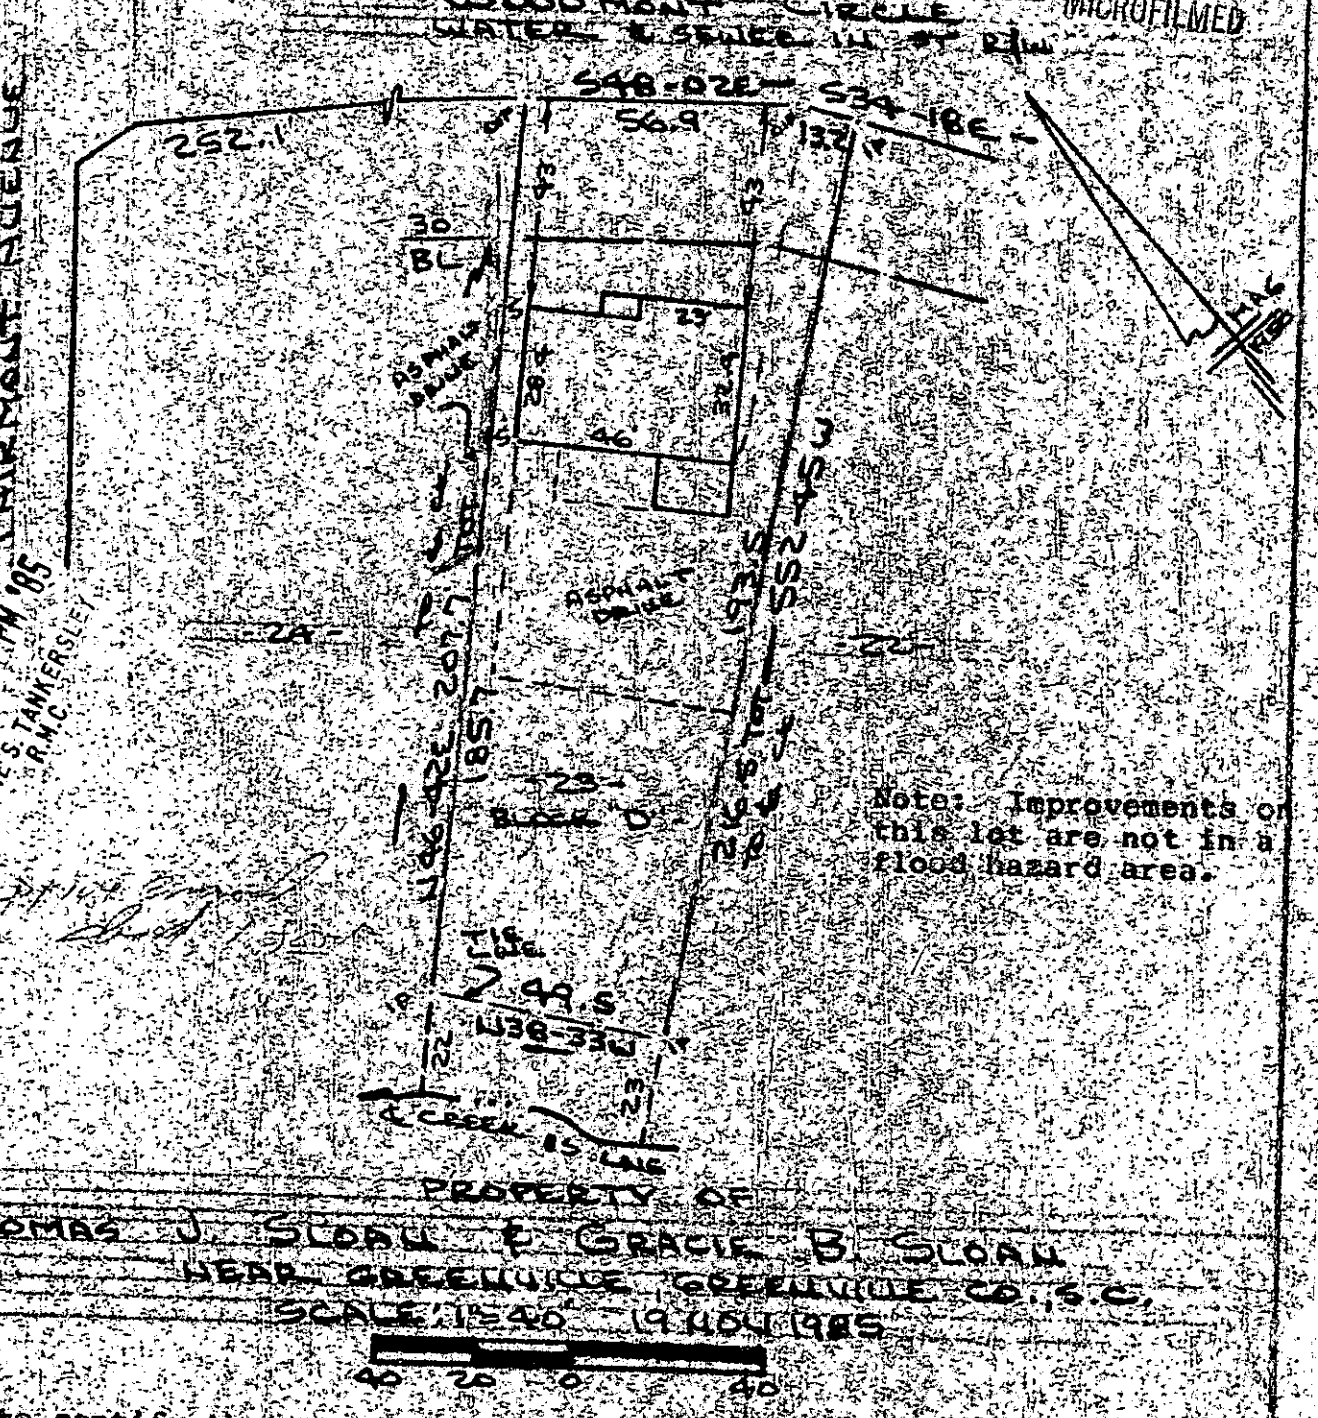

FILED
GREENVILLE CO. S.C.
NOV 22 4 01 PM '85
DONNIE S. TANKERSLEY
R.M.C.

FAIRMONT AVENUE

Note: Improvements on this lot are not in a flood hazard area.

PROPERTY OF
THOMAS J. SLOAN & GRACIE B. SLOAN
DEED GREENVILLE GREENVILLE CO., S.C.
SCALE: 1"=40' - 19 NOV 1985

This is to certify that on the 19th day of November, 1985, I surveyed the property shown on this plat, being known as lot 23 Block "D" BROOKFOREST and recorded in the RMC Office Greenville County, S. C., in Plat Book "BB" at Page 41 and also known as PROPERTY OF THOMAS J. SLOAN & GRACIE B. SLOAN and recorded in Plat Book at Page and that the property lines, walls and buildings are as shown hereon, and that the walls and buildings located on said lot do not encroach or project on said premises, and no power lines cross this property except as shown hereon.

12-D-90

NOV 22 1985

R. B. Bruce, RLS # 1952

17736

CAROLINA SURVEYING CO.
142 Manly St.
Greenville, S. C.

Recordable Plat

300/243

380-4-11