MICROFILMED

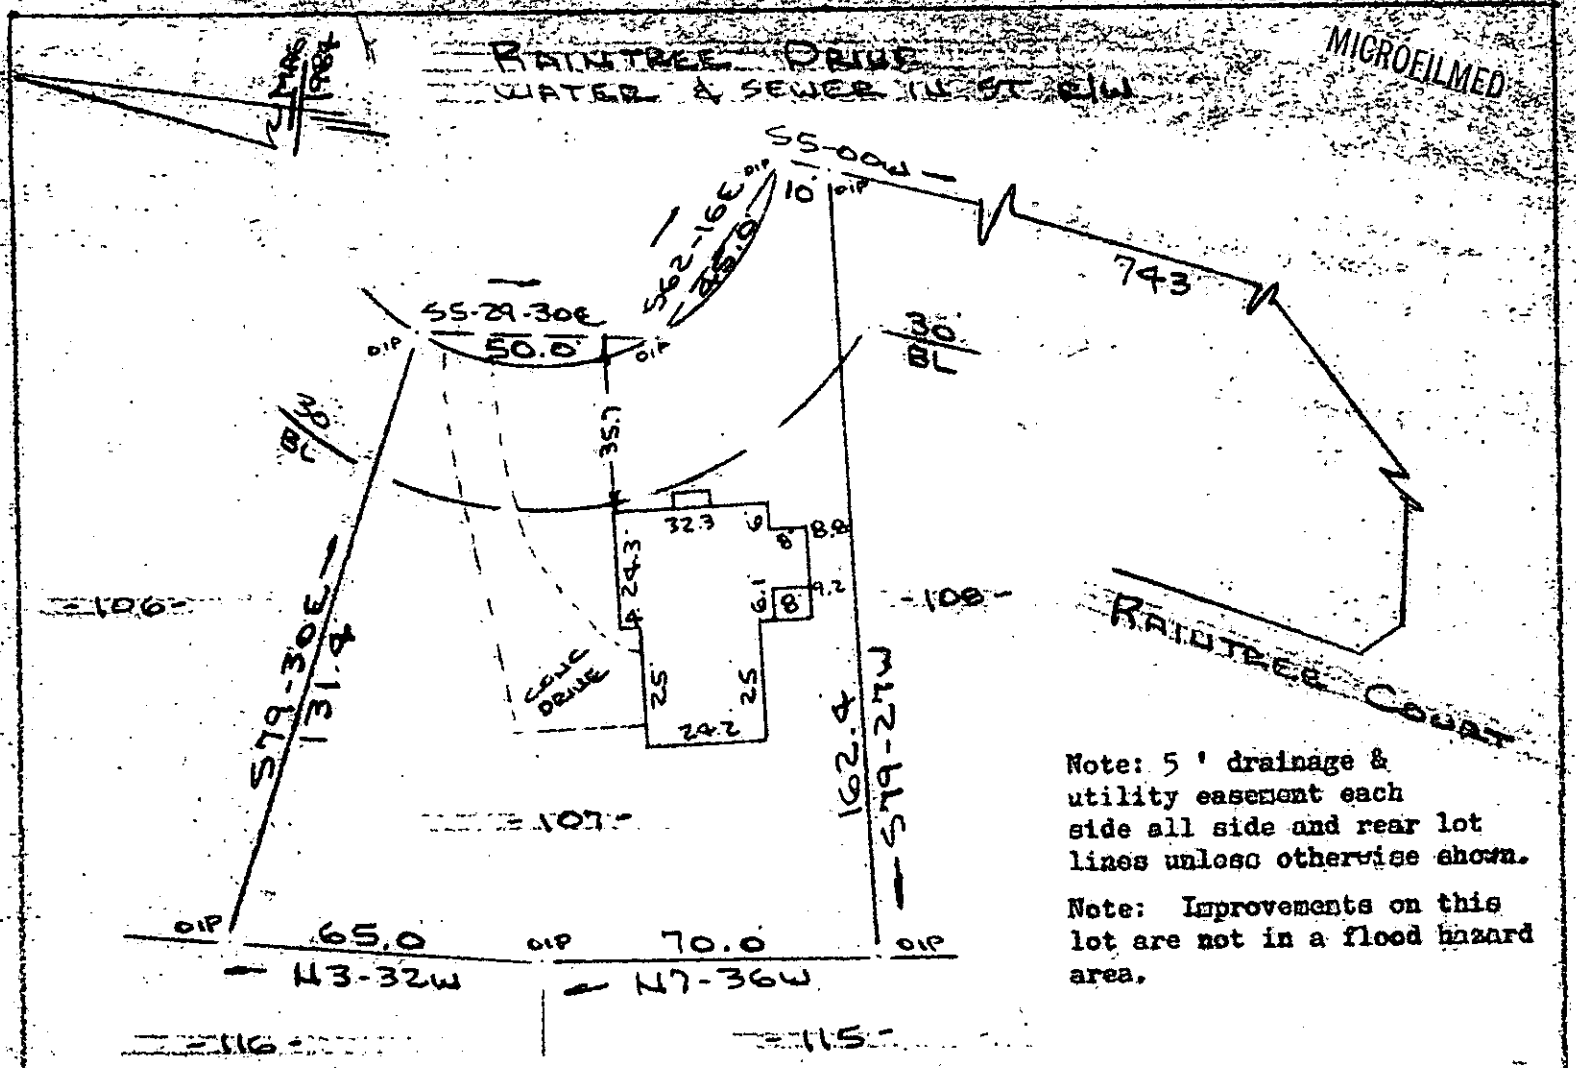

Note: 5 ' drainage & utility easement each side all side and rear lot lines unless otherwise shown.

Note: Improvements on this lot are not in a flood hazard area.

PROPERTY OF
THOMAS J. POST & PATRICIA L. POST
NEAR GREENVILLE, S.C.
SCALE: 1"=40' 6 DEC 1985

40 20 0 40

This is to certify that on the 6th day of December, 1985, I surveyed the property shown on this plat, being known as lot 107 on plat of NORTHWOOD SECTION 4 and recorded in the RMC Office Greenville County, S. C., in Plat Book " 10 - M " at Page 51; and that the property lines, walls and buildings are as shown hereon, and that the walls and buildings located on said lot do not encroach or project on adjacent street or property, and that no adjacent walls or buildings encroach or project on said premises, and no power lines cross this property except as shown hereon.

19496

12-F-53

R. B. Bruce

R. B. Bruce, RLS # 1952

FILED
GREENVILLE CO., S.C.
DEC 10 9 30 AM '85
DONNIE S. TANKERSLEY
R.M.C.

CAROLINA SURVEYING CO.
112 Manly St.
Greenville, S. C.

Recordable Plat

GC10 ------3 DE10 5 OIP 3.00 D