MICROFILMED

FILED
GREENVILLE CO. S.C.
DEC 31 11 25 AM '85
DONNIE S. TANKERSLEY
R.M.C.

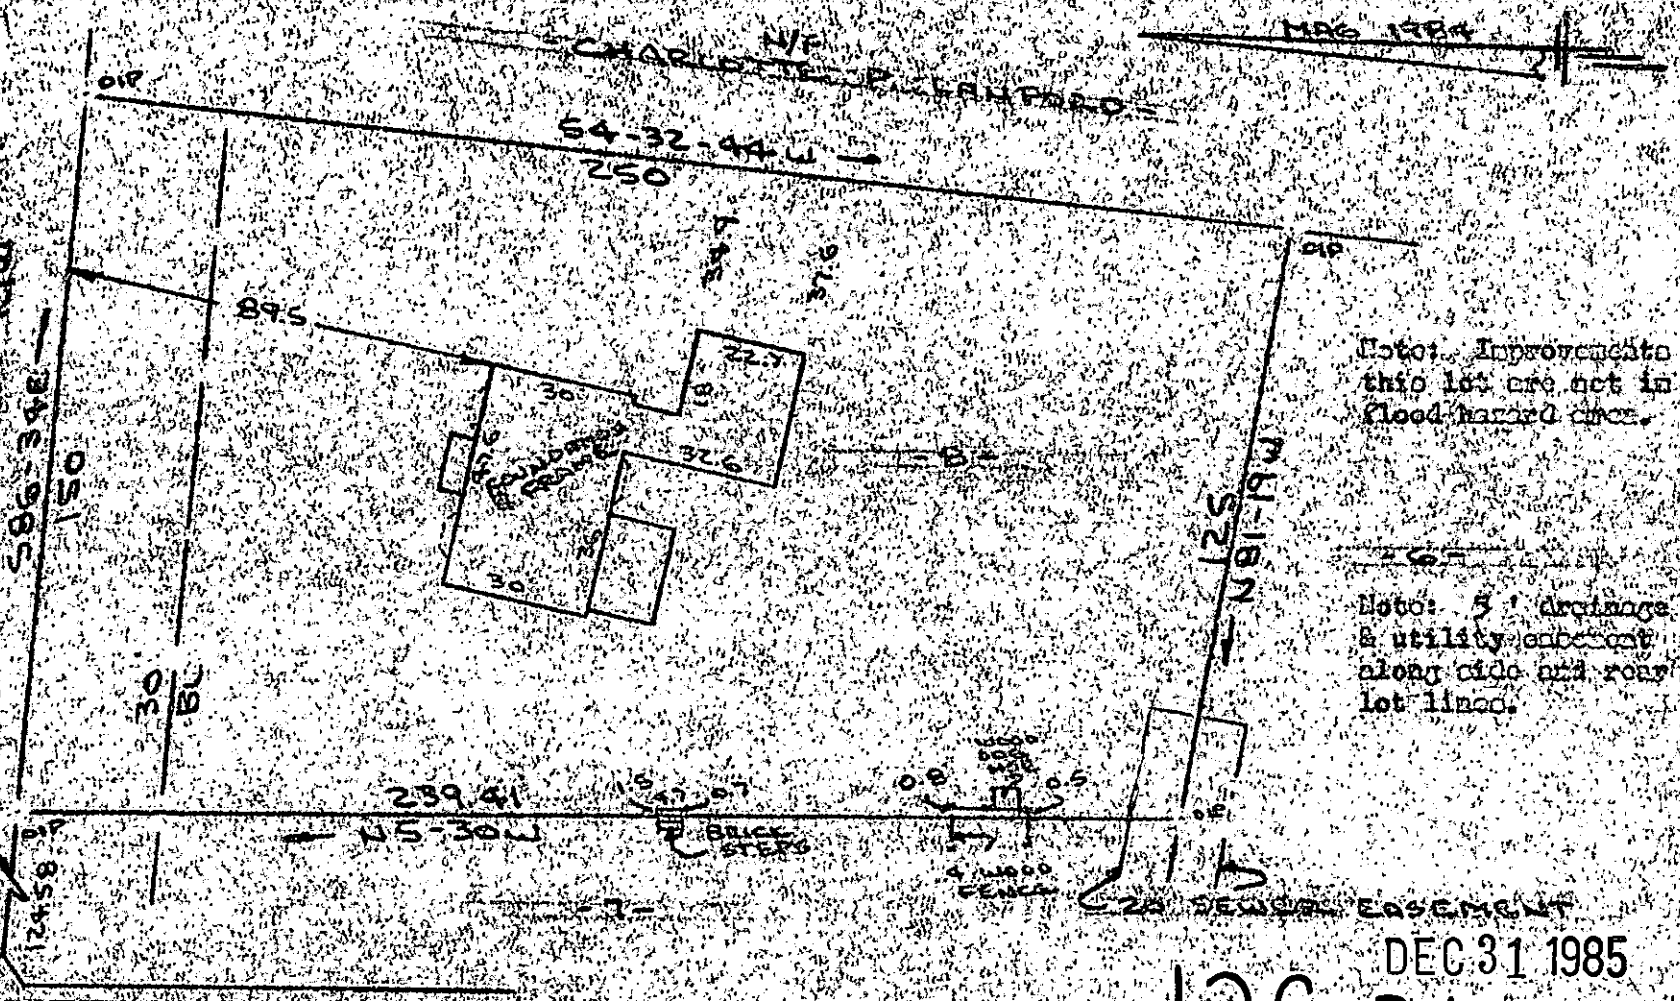

DEC 31 1985

12G-38

PROPERTY OF
SOUTHLAND DEVELOPMENT COMPANY, INC.
CITY OF GREENVILLE, S.C.
SCALE: 1" = 40' 30 DEC 1985

This is to certify that on the 30th day of December, 1985, I surveyed the property shown on this plat, being known as lot 8 on plat of PARKINS MILL COURT and recorded in the RMC Office Greenville County, S. C., in Plat Book "10 - U" at Page 30; and that the property lines, walls and buildings are as shown hereon, and that the walls and buildings located on said lot do not encroach or project on adjacent street or property, and that no adjacent walls or buildings encroach or project on said premises, and no rover lines cross this property except as shown hereon.

CAROLINA SURVEYING CO., Greenville, S. C.

R. B. Bruce, RLS # 1952

300/22

Recordable Plat