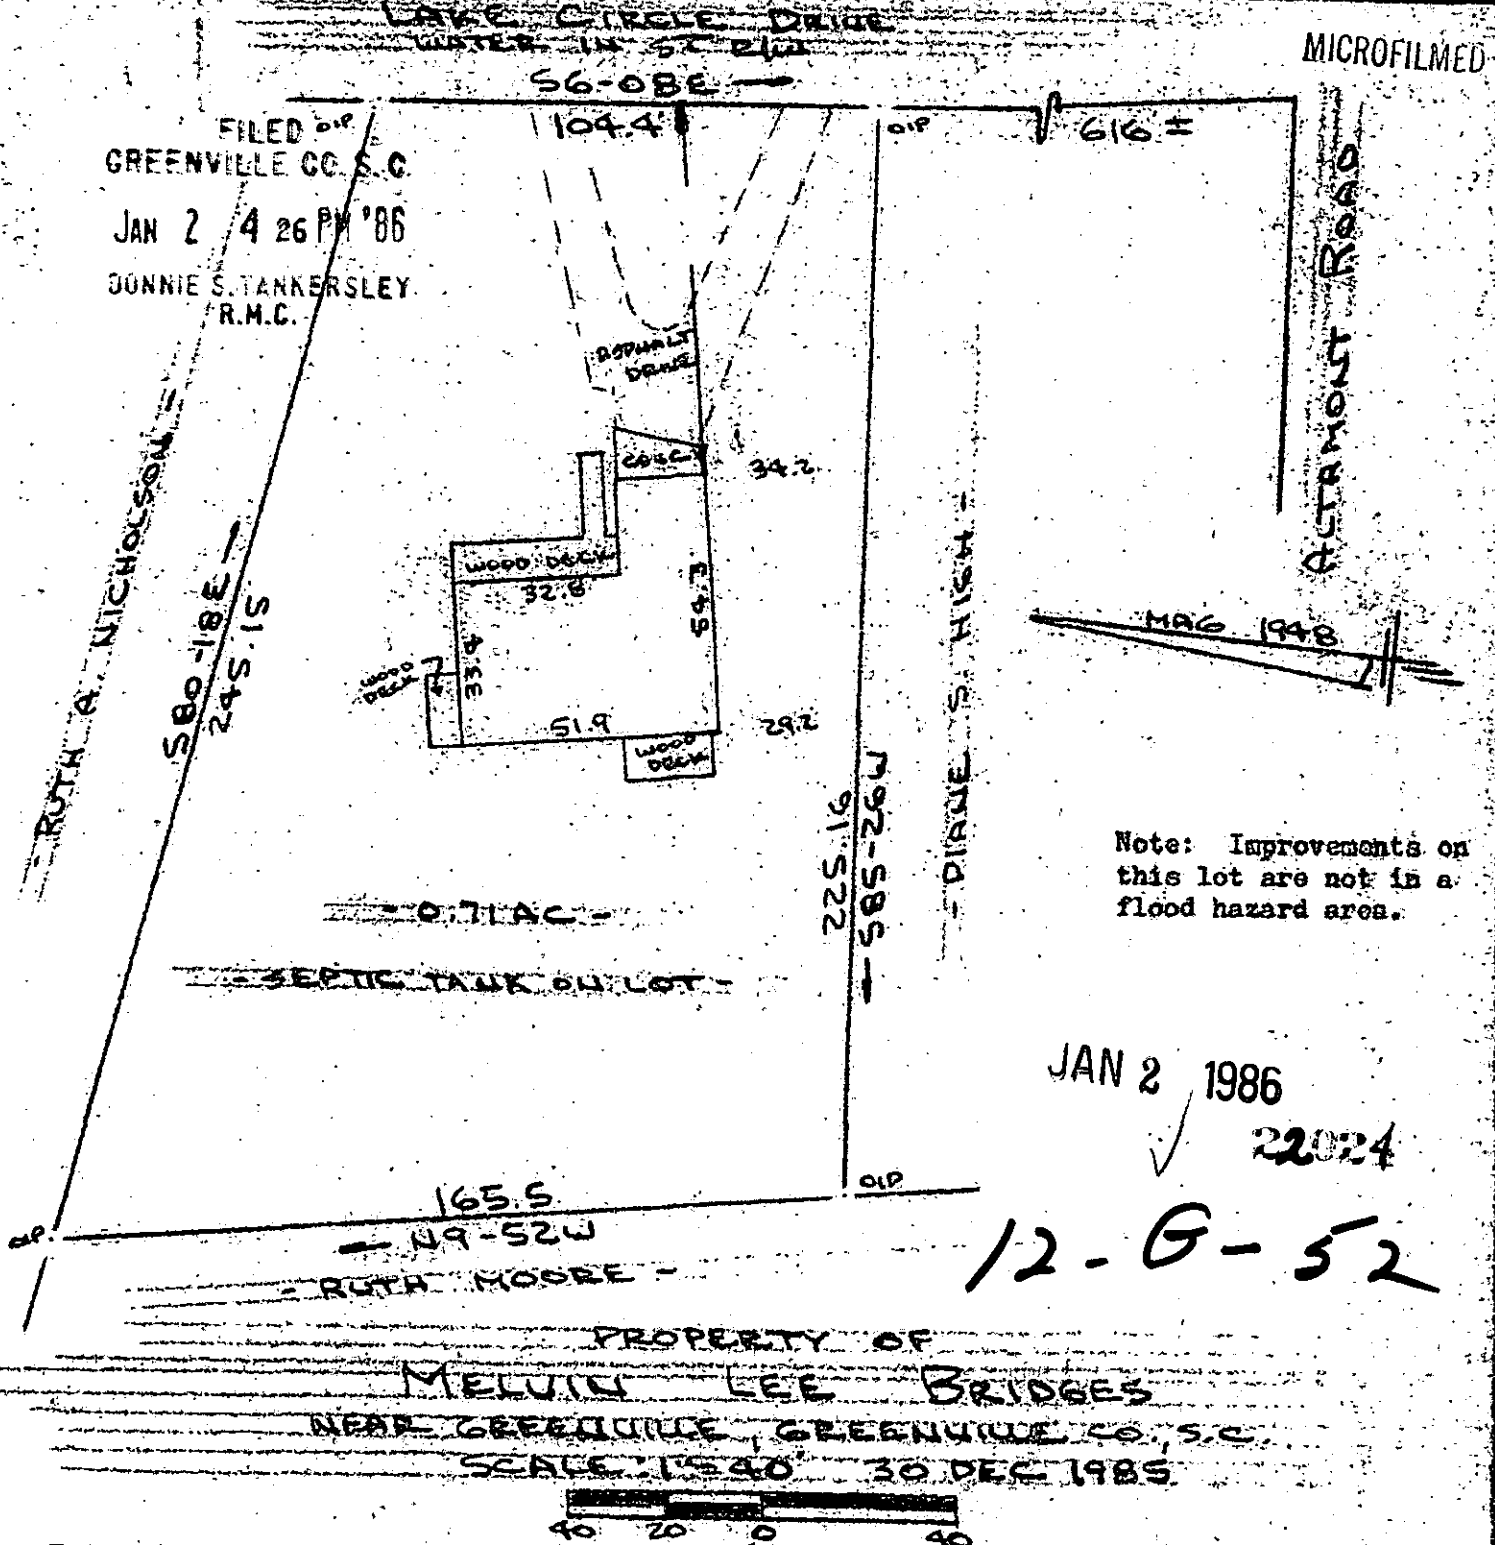

FILED
GREENVILLE CO. S.C.
JAN 2 4 26 PM '86
DONNIE S. TANKERSLEY
R.M.C.

MICROFILMED

Note: Improvements on this lot are not in a flood hazard area.

JAN 2 1986

22024

12-G-52

This is to certify that on the 30th day of December, 1985, I surveyed the property shown on this plat, being known as 0.71 acres on plat of PROPERTY OF MELVIN LEE BRIDGES and recorded in the RMC Office Greenville County, S. C., in Plat Book " " at Page ; and that the property lines, walls and buildings are as shown hereon, and that the walls and buildingslocated on said lot do not encroach or project on adjacent street or property, and that no adjacent walls or buildings encroach or project on said premises, and no power lines cross this property except as shown hereon.

R. B. Bruce

CAROLINA SURVEYING CO.
Greenville, S. C.

R. B. Bruce, RLS # 1952

Recordable Plat

301/7