MICROFILMED

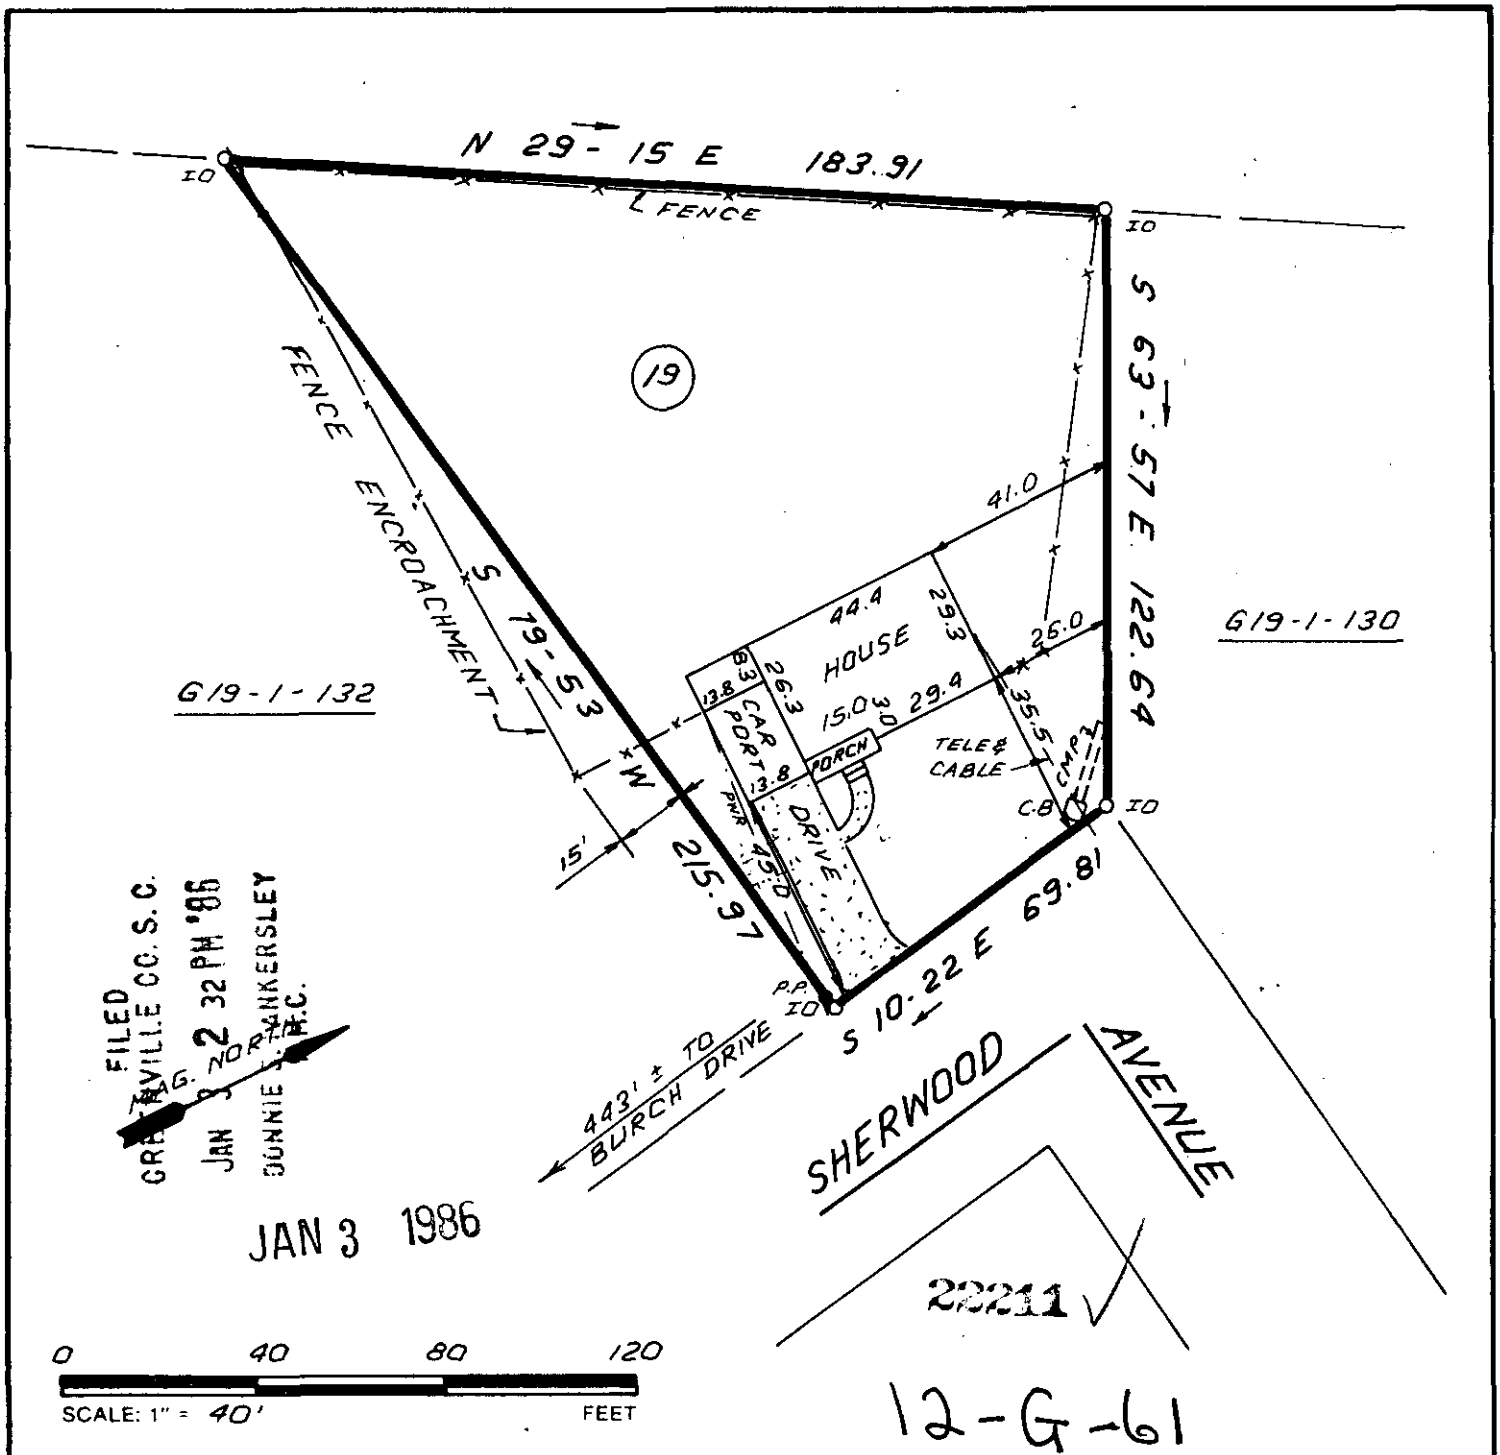

THIS IS TO CERTIFY THAT THE PROPERTY SHOWN ON THIS PLAT WAS SURVEYED UNDER MY DIRECT SUPERVISION. PROPERTY LINES AND IMPROVEMENTS SHOWN ARE LOCATED CORRECTLY AND THAT NO VISIBLE ENCROACHMENTS EXIST UNLESS OTHERWISE SHOWN. THIS PROPERTY IS NOT LOCATED IN A DESIGNATED FLOOD HAZARD AREA.

SOUTH CAROLINA REGISTERED LAND SURVEYOR 4781 JAMES R. FREELAND

RLS: JAMES R. FREELAND
NO: 4781

STATE OF SOUTH CAROLINA
GREENVILLE COUNTY

E.A. BURCH & W.R. FRIER PROP.
LOT 19
PROPERTY OF
PAFFORD JAMES SIMMS, JR.
DIANA CLAYTON SIMMS

FREELAND & ASSOCIATES
Engineers • Land Surveyors
318 WEST STONE AVENUE.
GREENVILLE, S.C.
(803) 271-4924

PLAT BOOK	
DEED BOOK	1133-348
TAX MAP	G19-1-131
PARTY CHIEF	J.R.F.
DRAWN	I.R.
DATE	DEC. 31-85
DWG. NO.	14420

THE PRINT MACHINE, INC. N53007

3.00 8 21801