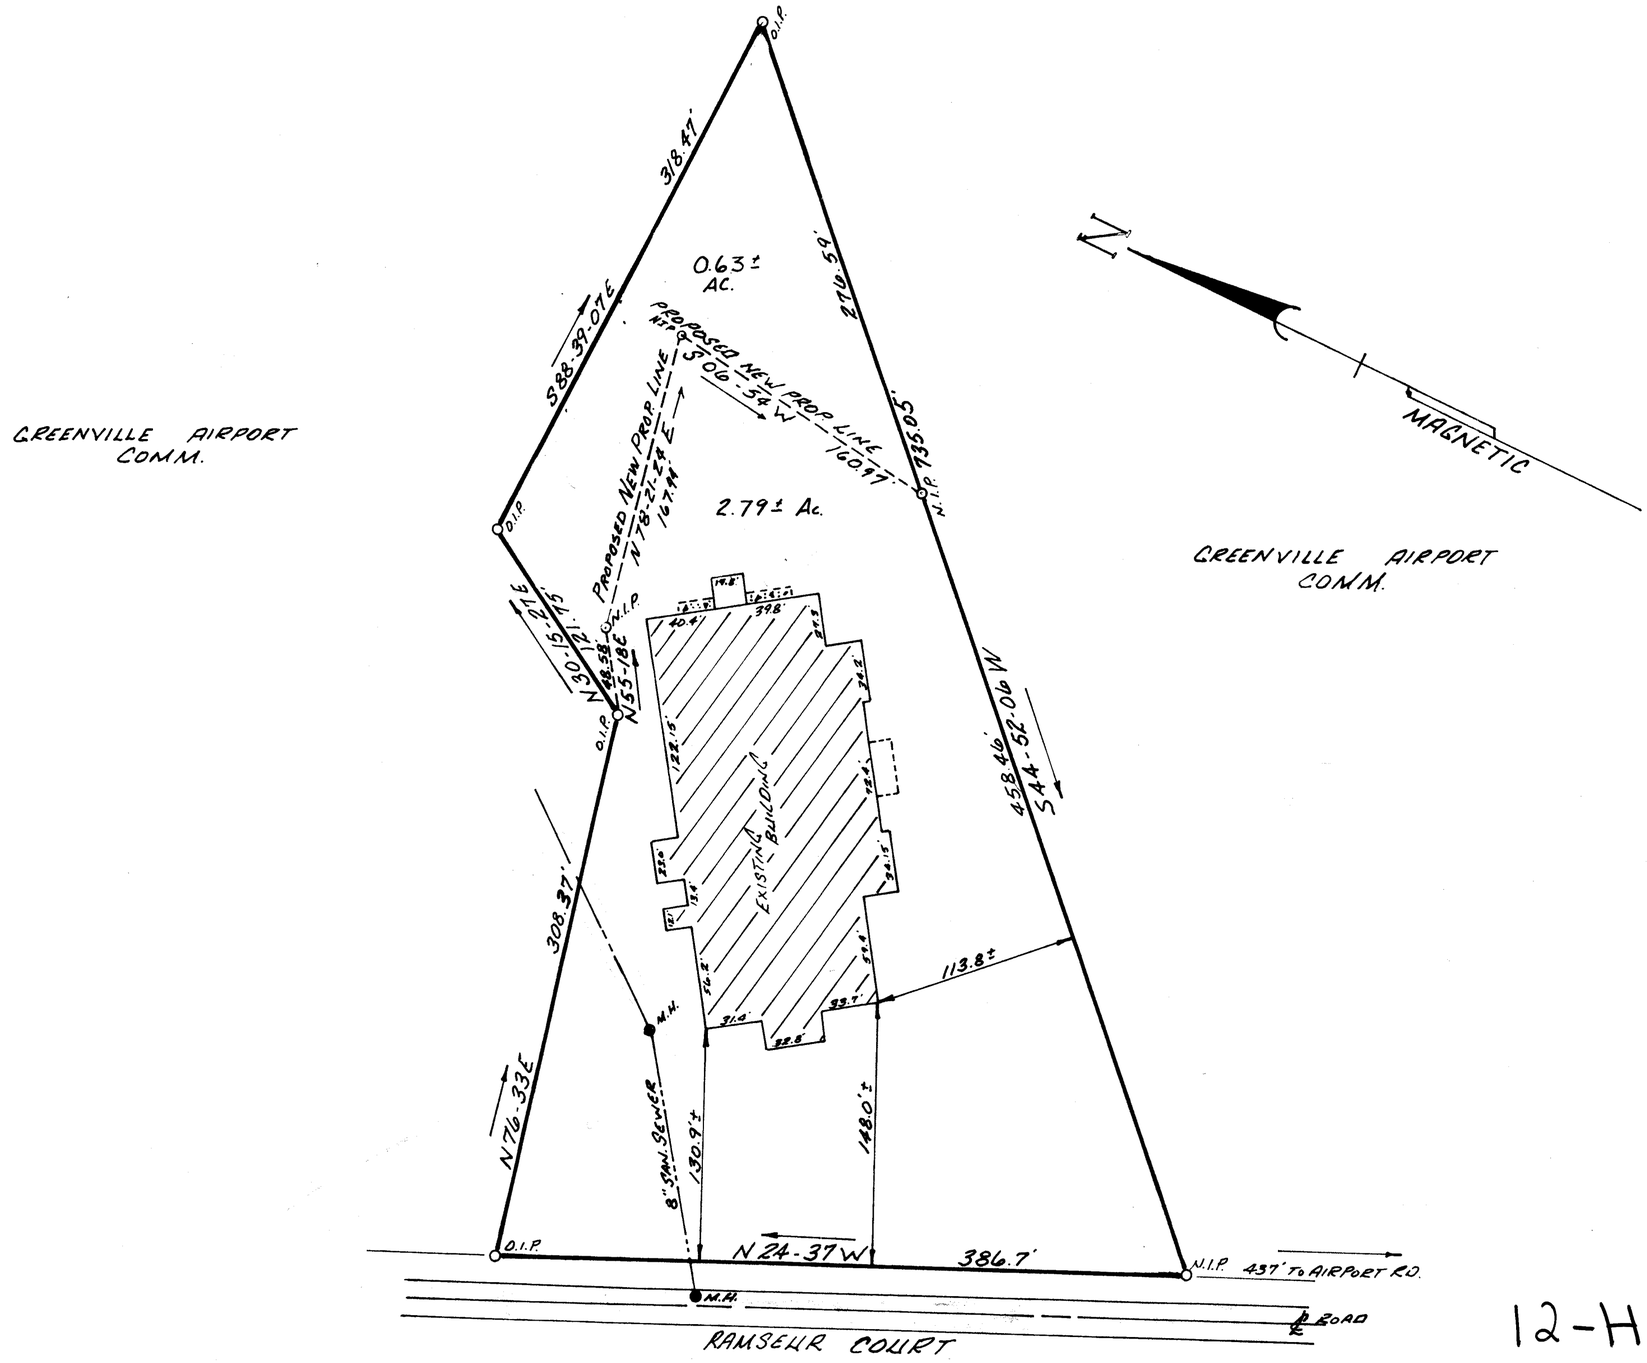

GREENVILLE AIRPORT COMM.

FILED
GREENVILLE CO. S.C.
JAN 8 12 27 PM '86
DONNIE S. TANKERSLEY
R.M.C.

22667

12-H-16

JAN 8 1986

SURVEY FOR

RIEGEL TEXTILE CORP.

GREENVILLE COUNTY GREENVILLE, SOUTH CAROLINA

DATE: NOVEMBER 27, 1985

SCALE: 1" = 60'

SURVEY BY
RICHARD E. WOOTEN JR.

SOUTH CAROLINA R.L.S. NO. 4678

REVISED DECEMBER 3, 1985

This is to certify that on Ocotber 8, 1985, I surveyed the property shown on this plat, and that the property lines, walls and buildings are as shown hereon, and that the buildings located on said lot do not encroach or project on adjacent streets or property, and that no adjacent walls or buildings encroach or project on this lot.