MICROFILMED

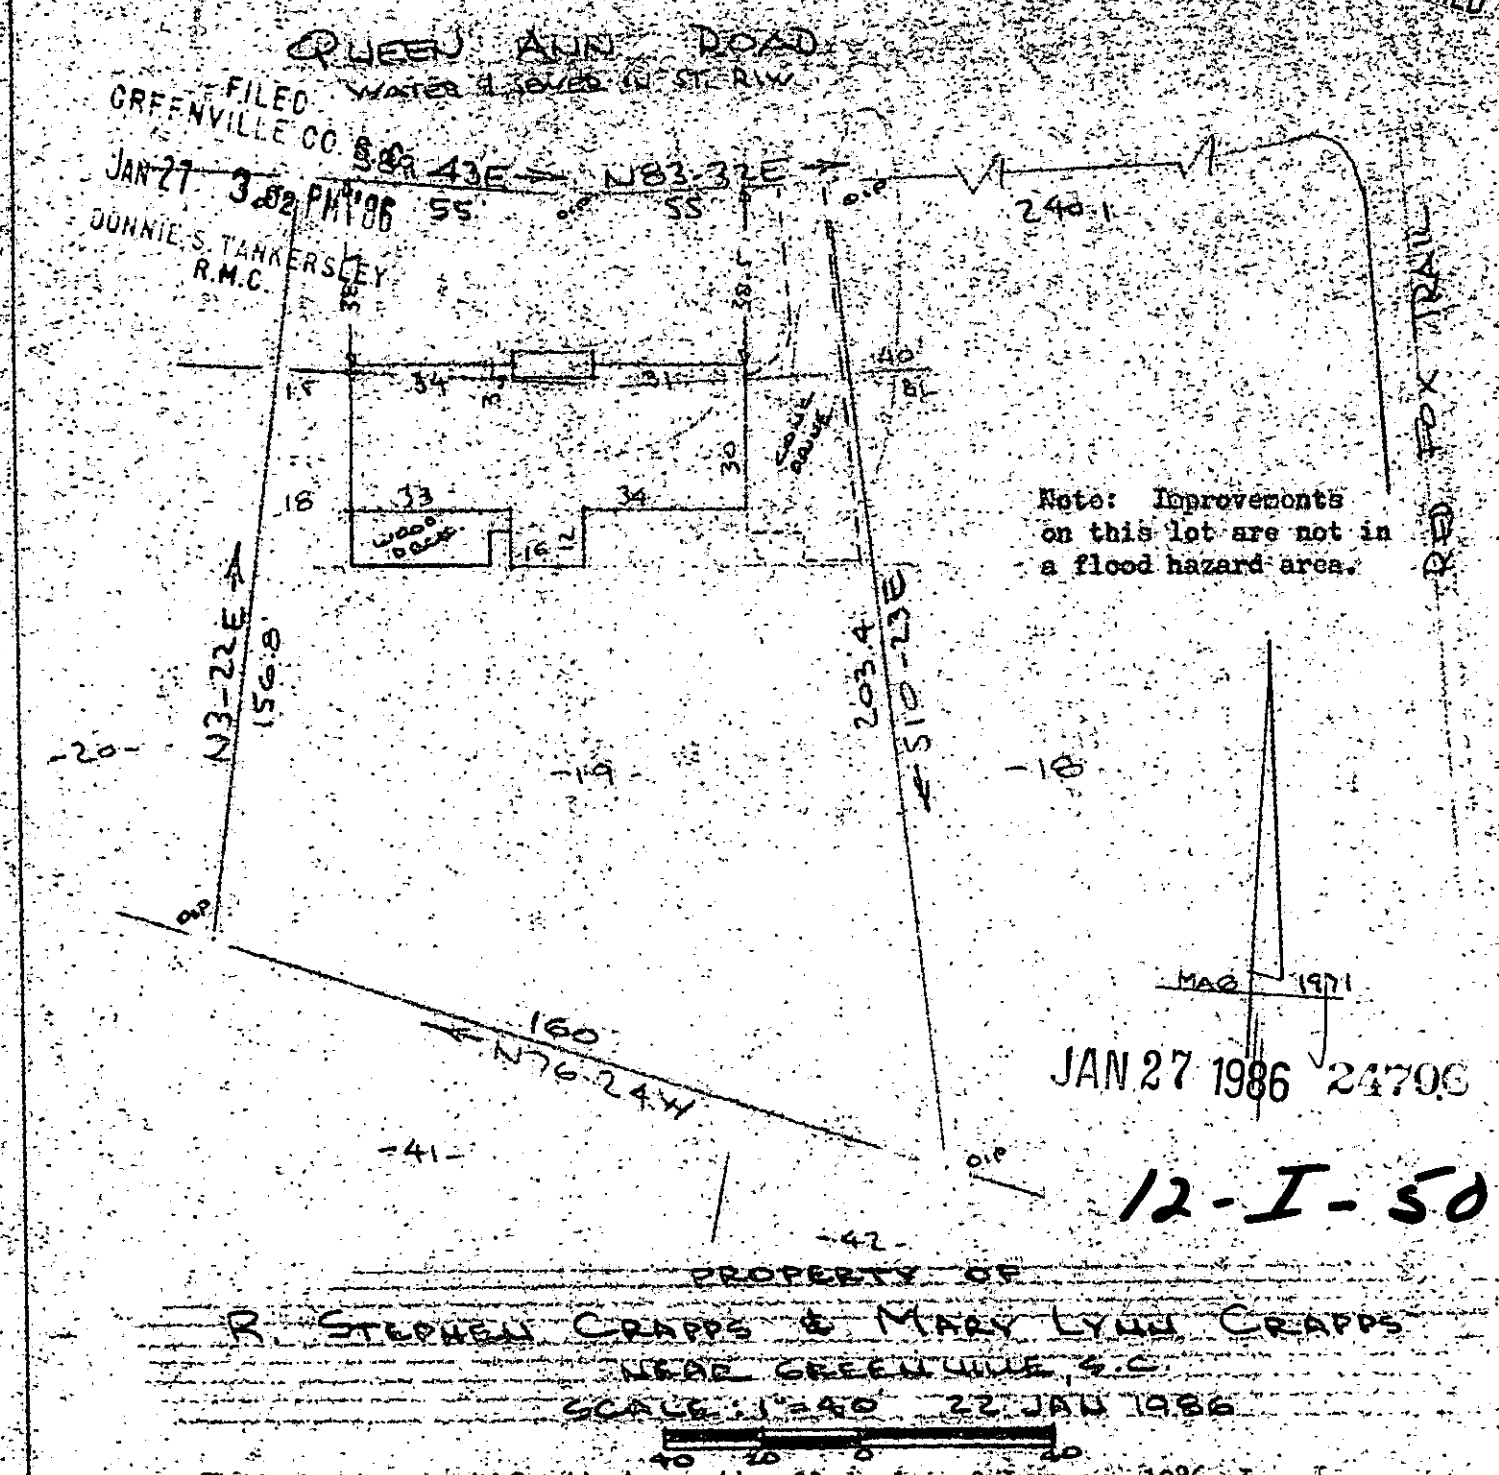

PROPERTY OF
R. STEPHEN CRAPPS & MARY LYNN CRAPPS
NEAR GREENVILLE, S.C.
SCALE: 1"=40' 22 JAN 1986

This is to certify that on the 22nd day of January, 1986, I surveyed the property shown on this plat, being known as lot 19 on plat of SECTION 2 FOXCROFT and recorded in the RMC Office Greenville County, S.C., in Plat Book "4N" at Pages 36 & 37; and that the property lines, walls and buildings are as shown hereon, and that the walls and buildings located on said lot do not encroach or project on adjacent street or property, and that no adjacent walls or buildings encroach or project on said premises, and no power lines cross this property except as shown hereon.

R. B. Bruce

R. B. Bruce, RLS #1952

CAROLINA SURVEYING CO.
112 Manly St.

Recordable Plat