MICROFILMED

FILED
GREENVILLE CO. S.C.
JAN 29 1 04 PM '86
DONNIE S. TANKERSLEY
R.M.C.

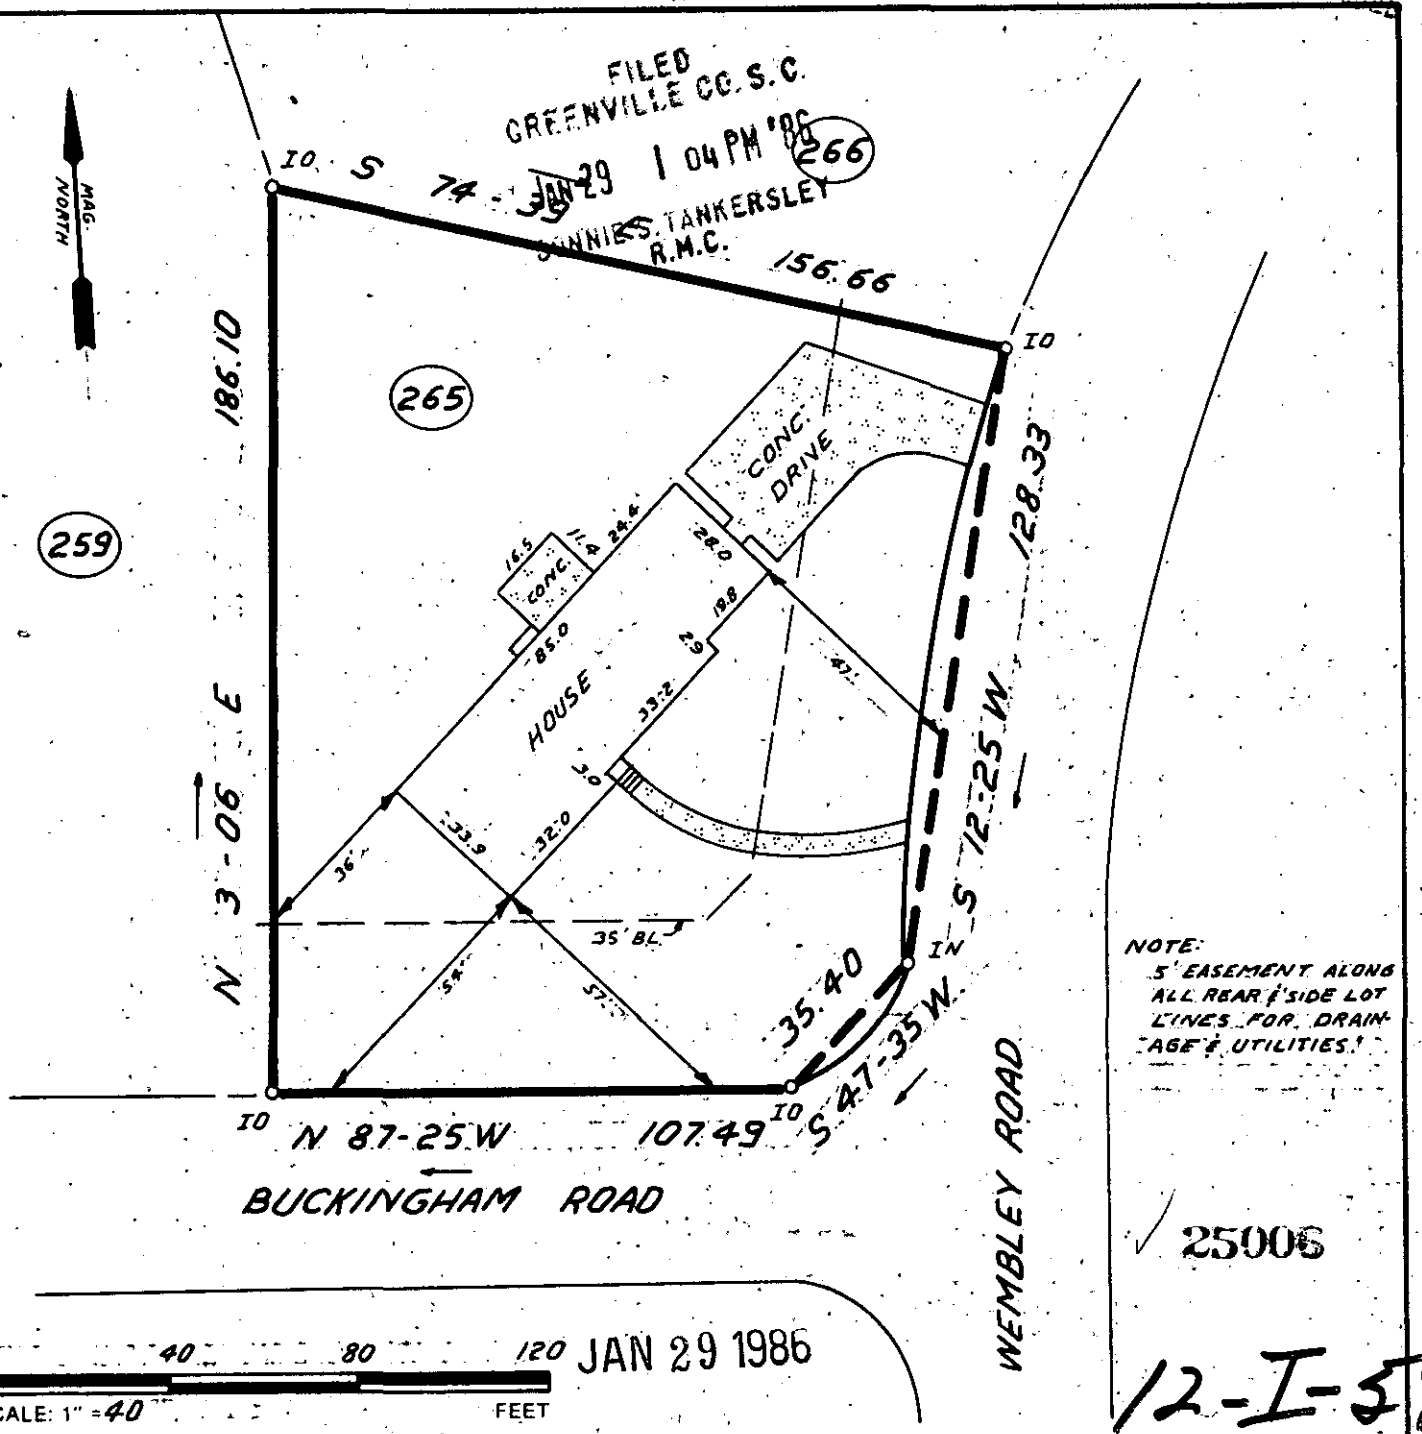


JAN 29 1986

THIS IS TO CERTIFY THAT THE PROPERTY SHOWN ON THIS PLAT WAS SURVEYED UNDER MY DIRECT SUPERVISION. PROPERTY LINES AND IMPROVEMENTS SHOWN ARE LOCATED CORRECTLY AND THAT NO VISIBLE ENCROACHMENTS EXIST UNLESS OTHERWISE SHOWN. THIS PROPERTY IS NOT LOCATED IN A DESIGNATED FLOOD HAZARD AREA.

SOUTH CAROLINA REGISTERED LAND SURVEYOR 4781 JAMES R. FREELAND

RLS: JAMES R. FREELAND
NO: 4781

# STATE OF SOUTH CAROLINA
# GREENVILLE COUNTY

GOWER ESTATES
SEC. B; LOT 265
PROPERTY OF
DONALD B. WATSON
JANE G. WATSON


FREELAND & ASSOCIATES
Engineers • Land Surveyors
318 WEST STONE AVENUE
GREENVILLE, S.C.
(803) 271-4924


| | |
|---|---|
| PLAT BOOK | XX-36 & 37 |
| DEED BOOK | 1103-345 |
| TAX MAP | 268.3-8-19 |
| PARTY CHIEF | JCC |
| DRAWN | AMG |
| DATE | 1-23-86 |
| DWG. NO. | 14529 |

THE PRINT MACHINE, INC. N53007