MICROFILMED

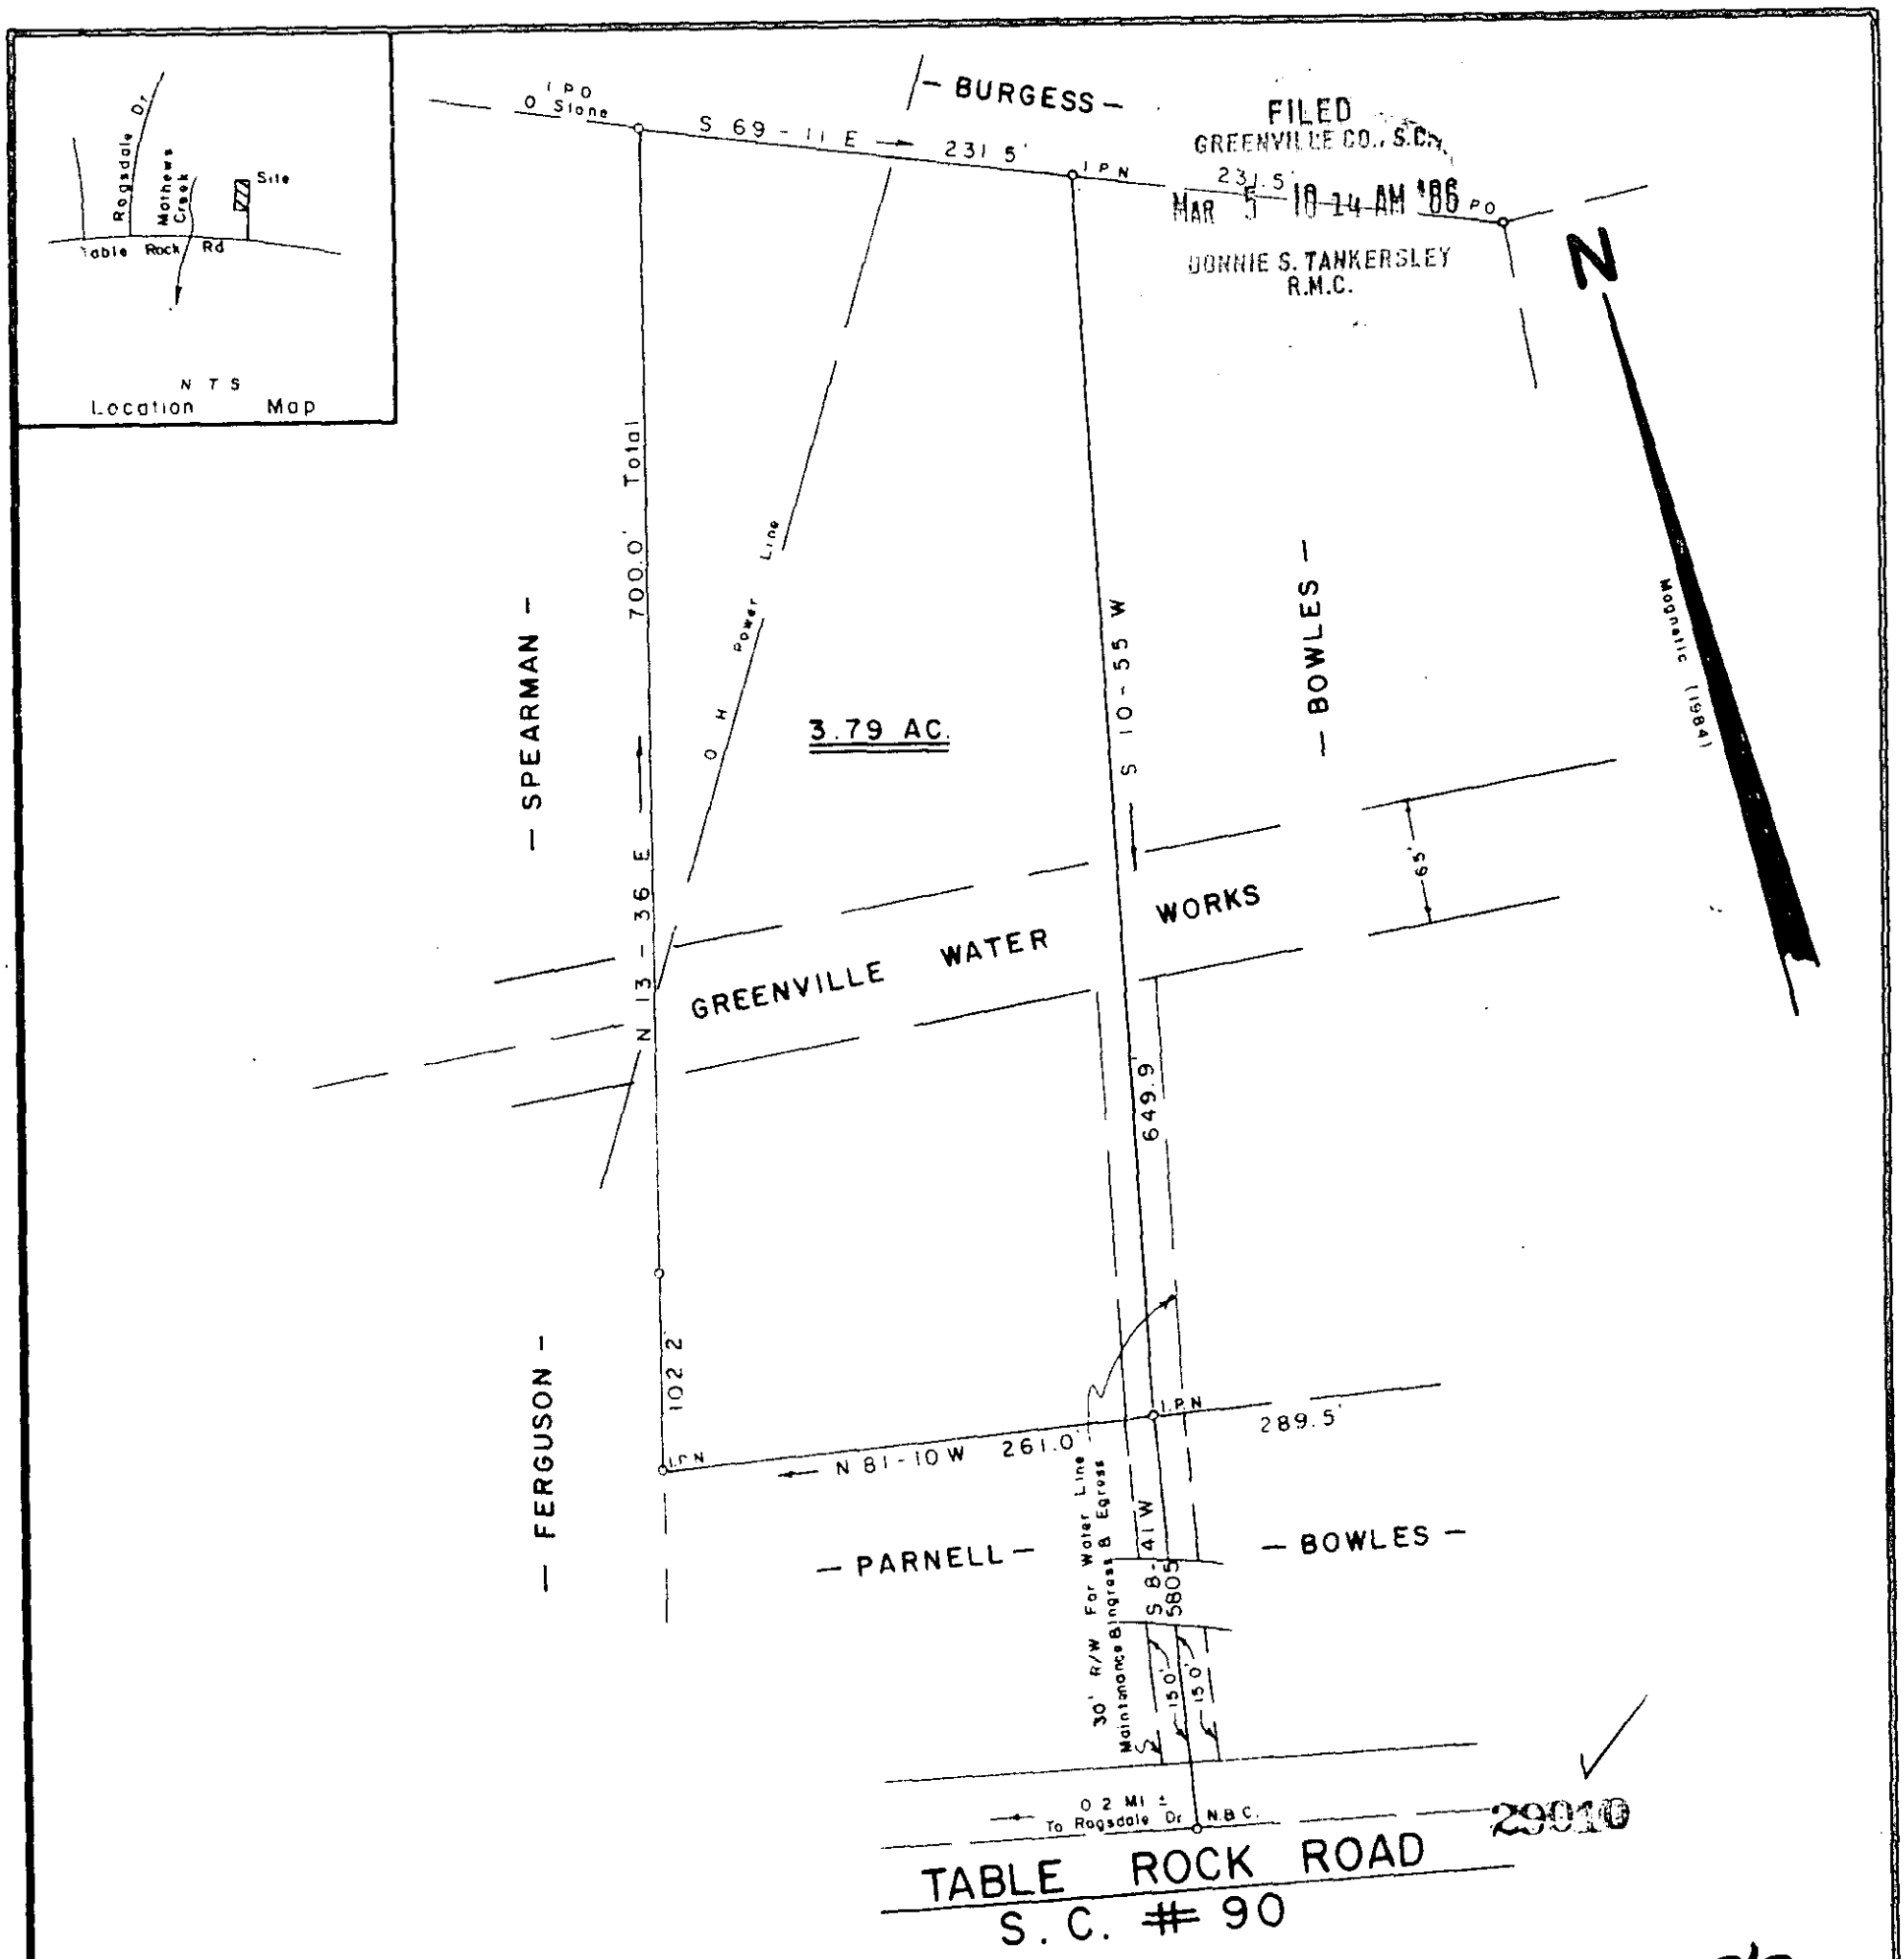

29010

12-5-89

SURVEY FOR

RICHARD I. BOWLES III

NEAR SALUDA HILL GREENVILLE COUNTY

SOUTH CAROLINA

JANUARY 15, 1986

REVISED JANUARY 29, 1986

I Hereby Certify That The Ratio Of Precision Of The Field Survey Is 1/10,000 As Shown Hereon And The Area Was Determined By Computer.

LAND SURVEYOR P.L.S. # 7881

100 70 100 200

Scale 1" = 100'

JEFFERY M. PLUMBLEE, INC.
LAND SURVEYING

P O BOX 788
TRAVELERS REST S C 29690 (803) 834-4426

6676 - 1 - P196 CCTG MR 5 86 041 FB 32 5.00CD

86 - 13