MICROFILMED

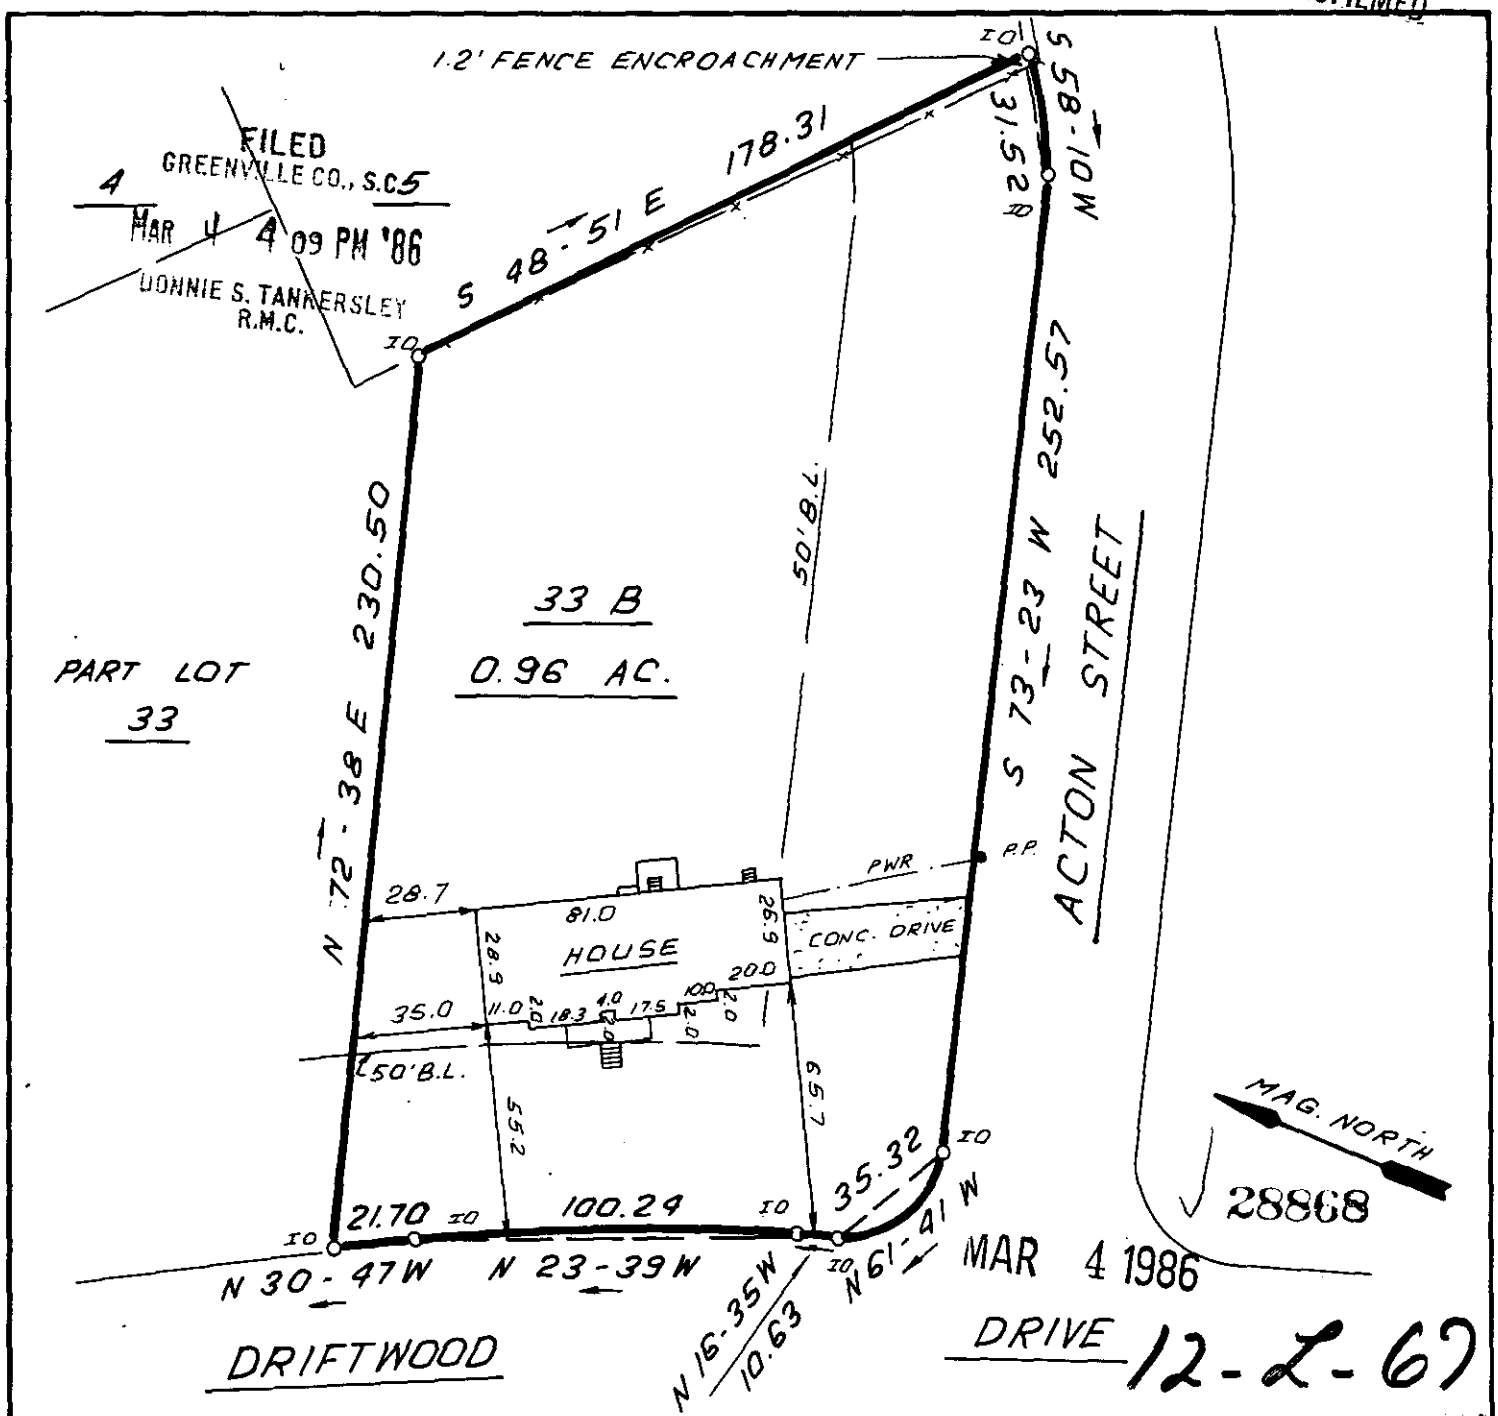

This is to certify that the property shown on this plat was surveyed under my direct supervision. Property lines and improvements shwon are located correctly and that no visible encroachments exist unless otherwise shown. This property is not located in a designated flood hazard area.

SOUTH CAROLINA REGISTERED LAND SURVEYOR No. 4781 JAMES RALPH FREELAND

RLS: JAMES R. FREELAND
NO. 4781

STATE OF SOUTH CAROLINA
GREENVILLE COUNTY

W.M. R. TIMMONS, JR. PROP.
LOT 33 B
PROPERTY OF
HARVEY F. BOWLDS
CATHY C. BOWLDS

FREELAND & ASSOCIATES
Engineers • Land Surveyors
318 WEST STONE AVENUE.
GREENVILLE, S.C.
(803) 271-4924

PLAT BOOK	6A-55
DEED BOOK	1067-276
TAX MAP	609.8-1-35.4
PARTY CHIEF	B.G.
DRAWN	I.R.
DATE	FEB.-27-86
DWG. NO.	14692

THE PRINT MACHINE, INC. N37703